


wollongong
city of innovation


TABLE OF CONTENTS

LD01	TREE PROTECTION DETAILS
LD02	TYPICAL FOOTPATH UNDER TREES SUREACE DETAILS

					DATUM AHD	SURVEYOR	DRAWN J. MILES	DATE 12/19	APPROVED (FOR COUNCIL USE ONLY)	NORTH POINT	CITY OF WOLLONGONG	 wollongong city of innovation	PJ or TR No.	TR-452	A3					
					AZIMUTH MGA	FIELD BOOK							SENIOR DESIGN ENGINEER - CIVIL			ENGINEERING STANDARD DRAWINGS TITLE PAGE	SHEET	OF	SHEETS	ORIGINAL
					RELATED PLANS		DESIGNED L. DEAN	DATE 12/19								DRAWING No.	SHEET No.	ISSUE		
A	ISSUED FOR INFORMATION		J.M.	L.D.	12/19				L. DEAN					7000	C00	A				
ISSUE	DESCRIPTION	DRAWN	APPR'D	DATE	SCALE AS NOTED		CHECKED L. DEAN	DATE 12/19	DATE 12/19			DESIGN & TECHNICAL SERVICES Ph. 02 42277111								

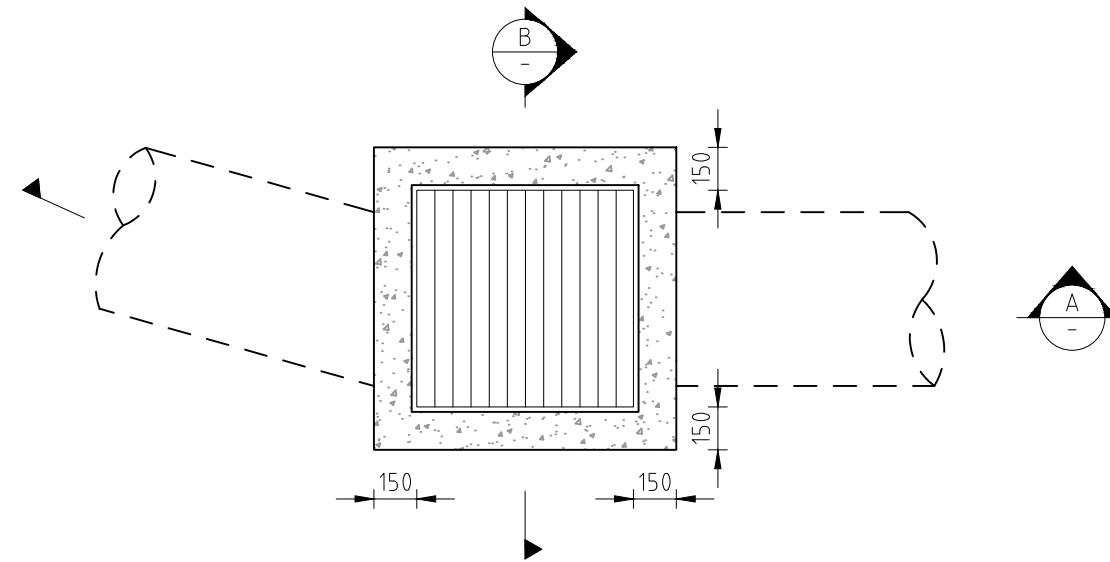


PLAN

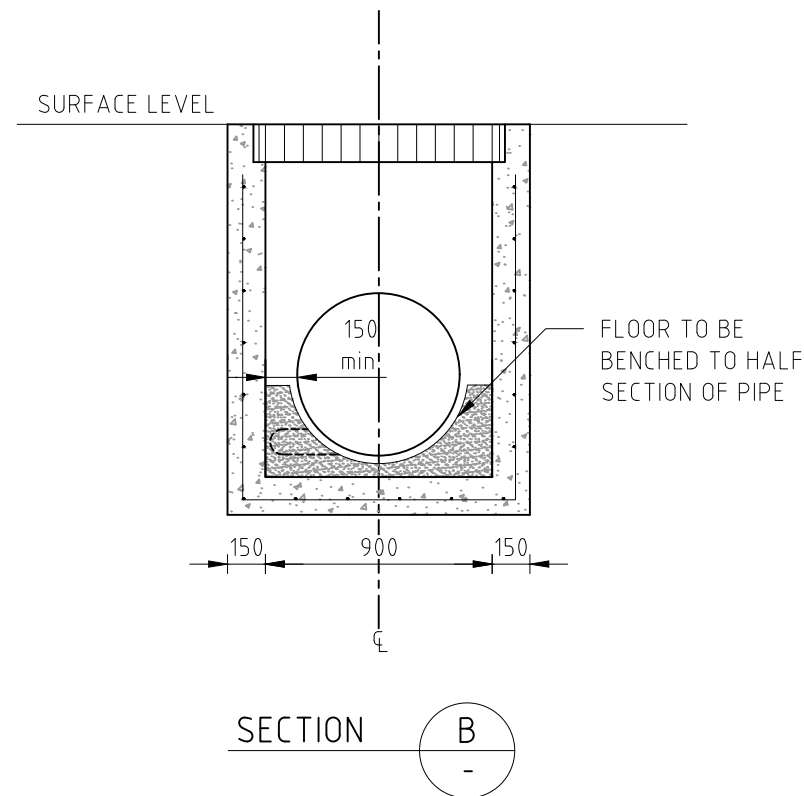

SECTION

B

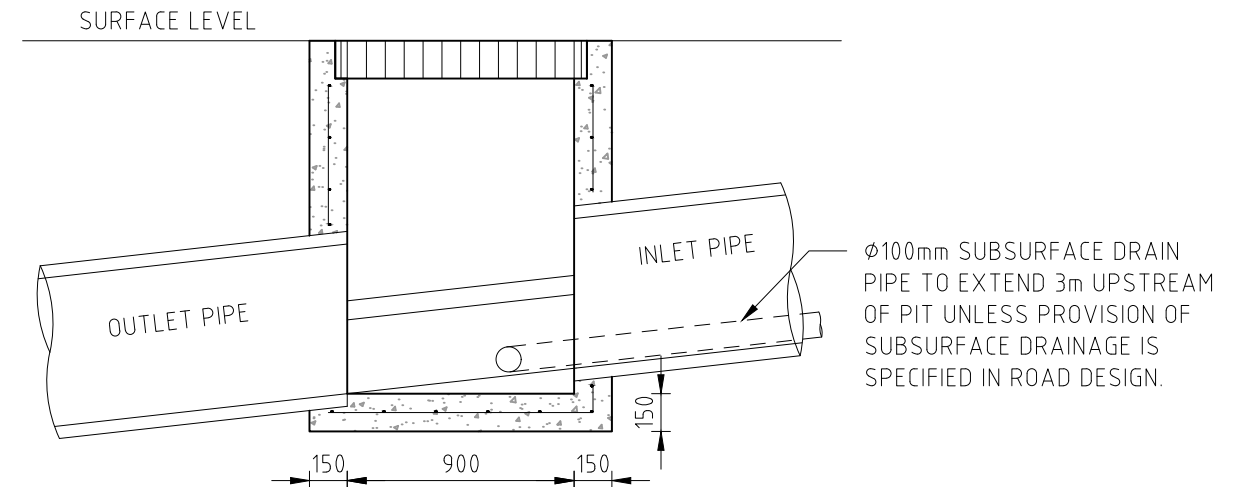



SECTION

A



NOTES:

1. ALL PITS TO BE CONSTRUCTED WITH 25MPa CONCRETE AND REINFORCED WITH SL72 MESH CENTRALLY PLACED. MINIMUM COVER TO REINFORCEMENT AT PIPE PENETRATIONS ETC 50mm.
2. MAXIMUM PIPE SIZES $\phi 525\text{mm}$ AND MAXIMUM DEPTH 1800mm. SPECIAL DESIGN REQUIRED FOR LARGER PITS.
3. TO BE USED IN RESIDENTIAL STREETS ONLY. SPECIAL DESIGN REQUIRED FOR ARTERIAL ROADS, COLLECTOR ROADS AND INDUSTRIAL AREAS.
4. GRATE AND FRAME TO BE CLASS D HOT DIP GALVANISED MILD STEEL WITH GRATE TO BE LOCKABLE.
5. ALL FRAMES TO BE EMBEDDED INTO SURROUNDING CONCRETE AND FINISHED FLUSH WITH THE FINISHED SURFACE LEVELS.
6. STEP IRONS TO BE USED WHERE DEPTH TO INVERT IS GREATER THAN 1.2m (REFER STANDARD DRAWING 7000_C05).
7. ALL EXPOSED EDGES TO BE ROUNDED TO 10mm RADIUS.
8. N12 'L' BARS (MINIMUM 400x400mm) TO BE PLACED AT 400mm CENTRES ON ALL CORNERS (I.E. WALLS AND BASE).
9. ALL DIMENSIONS ARE IN MILLIMETRES UNLESS OTHERWISE SHOWN


 
					DATUM AHD	SURVEYOR	DRAWN J. MILES	DATE 12/19	APPROVED (FOR COUNCIL USE ONLY)		NORTH POINT	CITY OF WOLLONGONG		PJ or TR No. TR-452		A3
					AZIMUTH MGA	FIELD BOOK	DESIGNED L. DEAN	DATE 12/19	SENIOR DESIGN ENGINEER - CIVIL		ENGINEERING STANDARD DRAWING STANDARD INSPECTION PIT FOR PIPES UP TO 750mm	SHEET OF SHEETS	ORIGINAL			
					RELATED PLANS									CHECKED L. DEAN	DATE 12/19	L. DEAN 12/19
A	ISSUED FOR INFORMATION		J.M.	L.D.	12/19											
ISSUE	DESCRIPTION	DRAWN	APPR'D	DATE	SCALE AS NOTED											

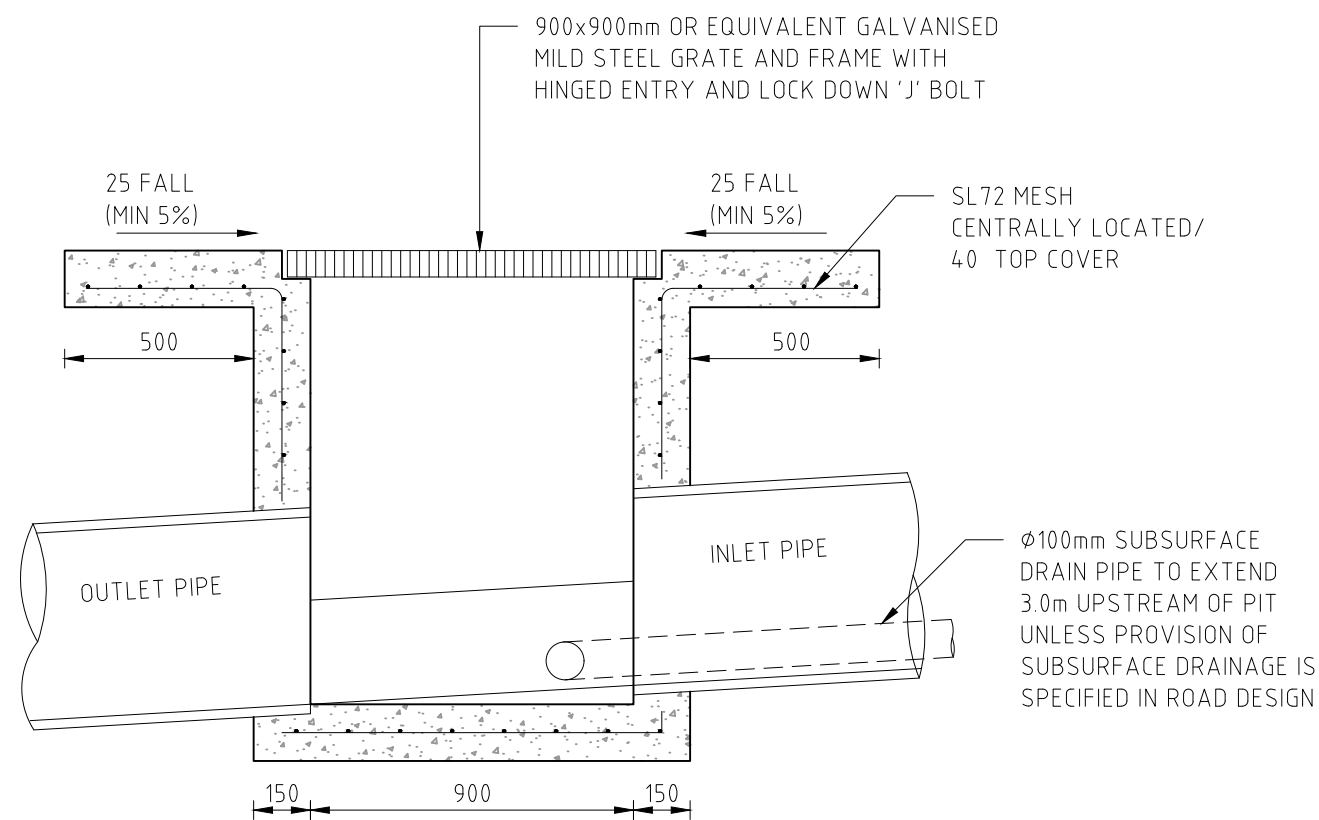

GRATED INLET PIT
SECTION

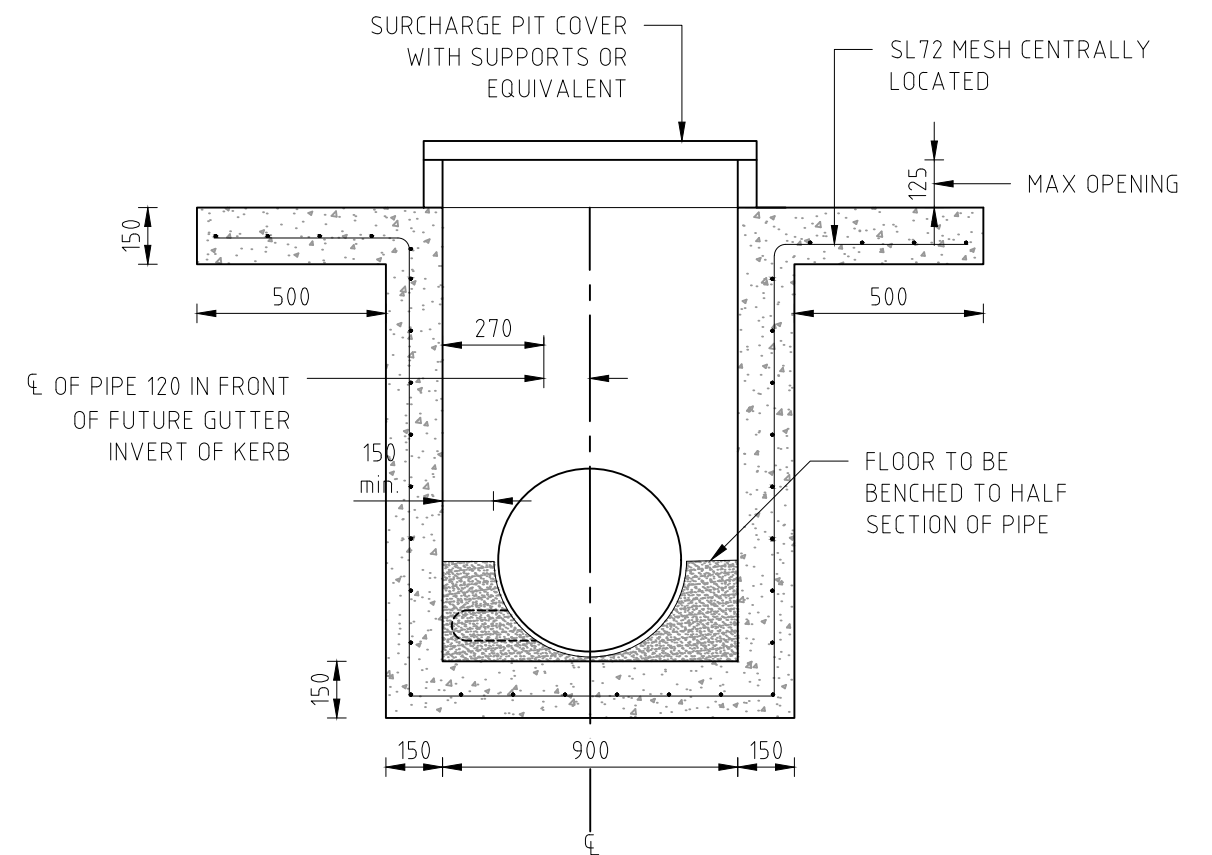 

LETTERBOX INLET PIT
SECTION

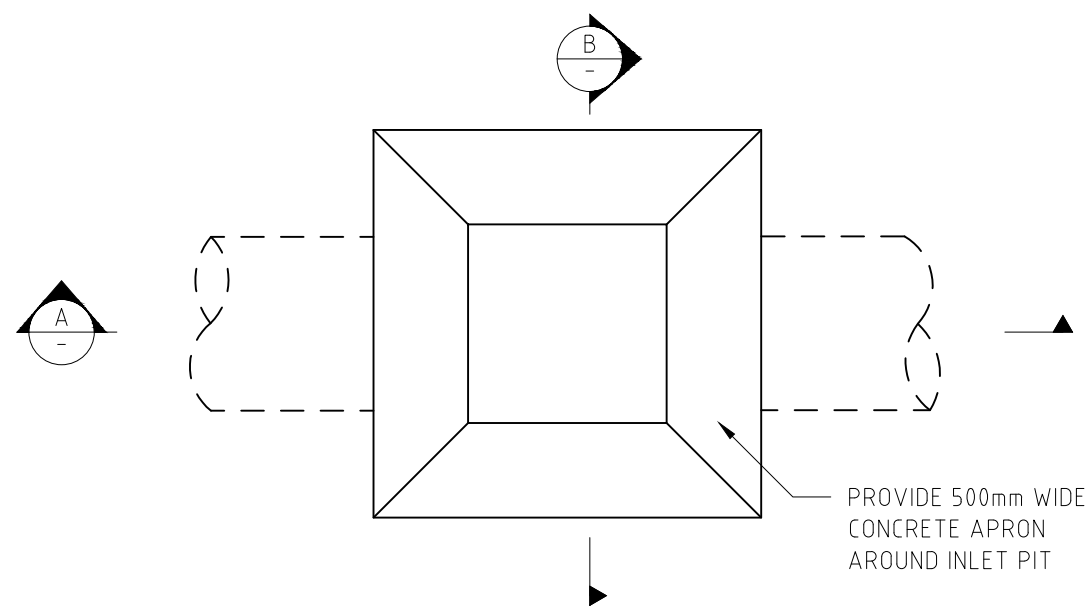 

SURFACE INLET PIT PLAN


NOTE: GRATING OMITTED

NOTES:


- ALL PITS TO BE CONSTRUCTED WITH 25MPa CONCRETE AND REINFORCED WITH SL72 MESH CENTRALLY PLACED. MIN COVER TO REINFORCEMENT AT PIPE PENETRATIONS ETC 50mm.
- MAXIMUM PIPE SIZES Ø525mm AND MAXIMUM DEPTH 1800mm. SPECIAL DESIGN REQUIRED FOR LARGER PITS.
- TO BE USED IN RESIDENTIAL STREETS ONLY. SPECIAL DESIGN REQUIRED FOR ARTERIAL ROADS, COLLECTOR ROADS AND INDUSTRIAL AREAS.
- GRATE AND FRAME TO BE CLASS D HOT DIP GALVANISED MILD STEEL WITH GRATE TO BE LOCKABLE.
- ALL FRAMES TO BE EMBEDDED INTO SURROUNDING CONCRETE AND FINISHED FLUSH WITH THE FINISHED SURFACE LEVELS.
- STEP IRONS TO BE USED WHERE DEPTH TO INVERT IS GREATER THAN 1.2m (REFER STANDARD DRAWING 7000_C05).
- ALL EXPOSED EDGES TO BE ROUNDED TO 10mm RADIUS.
- N12 'L' BARS (MINIMUM 400x400mm) TO BE PLACED AT 400mm CENTRES ON ALL CORNERS (I.E. WALLS AND BASE).
- ALL DIMENSIONS ARE IN MILLIMETRES UNLESS OTHERWISE SHOWN

					DATUM AHD	SURVEYOR	DRAWN J. MILES	DATE 12/19	APPROVED (FOR COUNCIL USE ONLY)		NORTH POINT	CITY OF WOLLONGONG		PJ or TR No.	TR-452	A3	
					AZIMUTH MGA	FIELD BOOK	DESIGNED L. DEAN	DATE 12/19	SENIOR DESIGN ENGINEER - CIVIL			ENGINEERING STANDARD DRAWING LETTERBOX AND GRATED INLET PIT FOR PIPES UP TO 750mm		SHEET	OF	SHEETS	ORIGINAL
					RELATED PLANS		CHECKED L. DEAN	DATE 12/19	L. DEAN					DRAWING No.	SHEET No.	ISSUE	
A	ISSUED FOR INFORMATION	J.M.	L.D.	12/19	SCALE AS NOTED		CHECKED L. DEAN	DATE 12/19	DATE 12/19				DESIGN & TECHNICAL SERVICES Ph. 02 42277111	7000	C04	A	
ISSUE	DESCRIPTION	DRAWN	APPR'D	DATE													





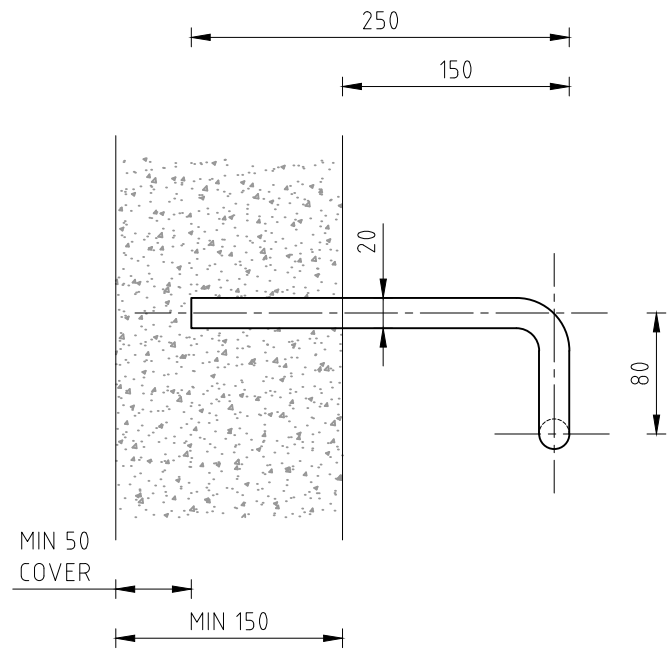


SIDE ELEVATION

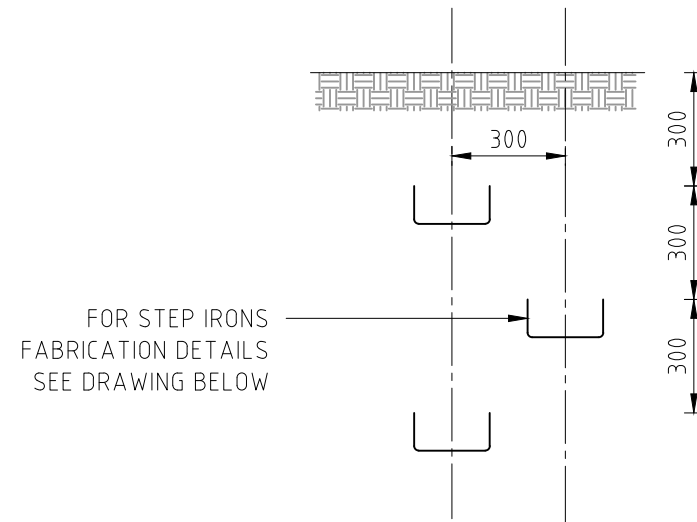

STEP IRON PLACEMENT DIAGRAM

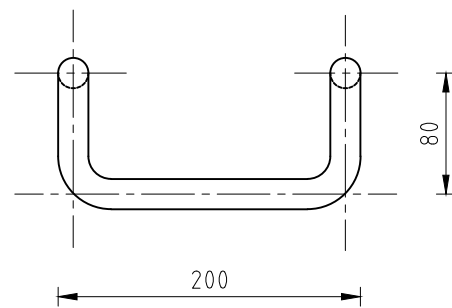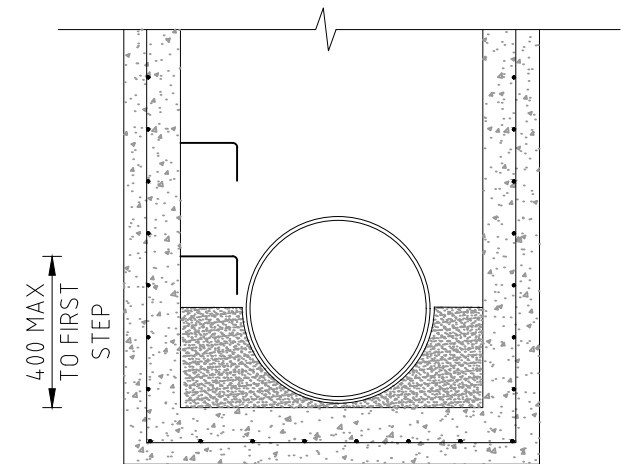


FRONT ELEVATION

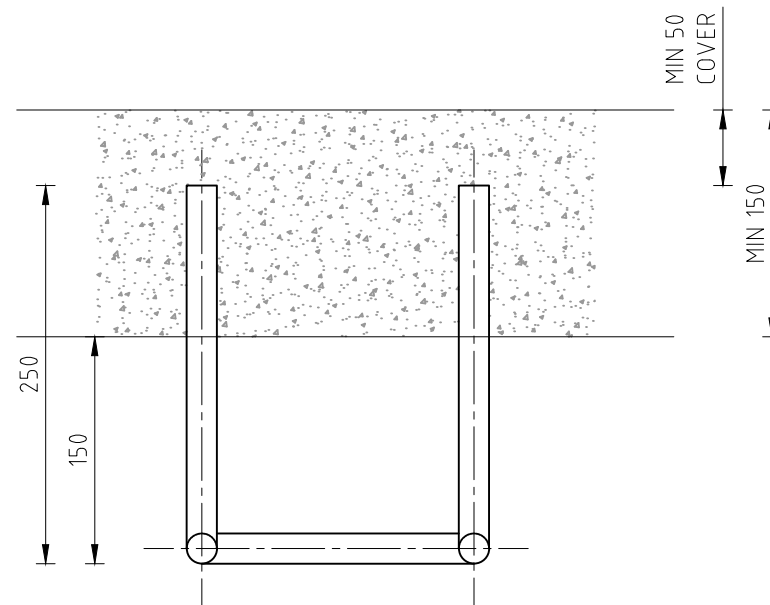


PLAN


NOTES:

1. STEP IRONS TO BE USED WHERE DEPTH OF PIT EXCEEDS 1.2m
2. STEP IRONS TO BE FABRICATED FROM $\phi 20\text{mm}$ MILD STEEL AND HOT DIP GALVANISED - ALL BENDS TO BE FORMED AROUND $\phi 12\text{mm}$ PIN.
3. PROPRIETARY PLASTIC ENCAPSULATED HEAVY DUTY GRADE STEP IRONS ARE ALSO DEEMED SUITABLE.
4. INSTALLATION OF STEP IRONS TO BE IN ACCORDANCE WITH AS 1657
5. STEP IRONS MUST BE LOCATED:
 - 5.1. DIRECTLY BELOW OPENING OF COVER
 - 5.2. DESIRABLY ON A WALL WITH NO PIPE OPENING
 - 5.3. ON ONE OF THE LONG SIDES OF THE PIT
6. ALL DIMENSIONS ARE IN MILLIMETRES UNLESS OTHERWISE SHOWN

 
					DATUM AHD	SURVEYOR	DRAWN J. MILES	DATE 12/19	APPROVED (FOR COUNCIL USE ONLY)		NORTH POINT	CITY OF WOLLONGONG	 wollongong city of innovation	PJ or TR No. TR-452		A3 ORIGINAL
					AZIMUTH MGA	FIELD BOOK			SENIOR DESIGN ENGINEER - CIVIL			ENGINEERING STANDARD DRAWING STEP IRONS FOR PITS		SHEET OF SHEETS		
					RELATED PLANS		DESIGNED L. DEAN	DATE 12/19						DRAWING No.	SHEET No.	ISSUE
A	ISSUED FOR INFORMATION		J.M.	L.D.	12/19				L. DEAN						7000	C05
ISSUE	DESCRIPTION	DRAWN	APPR'D	DATE	SCALE AS NOTED		CHECKED L. DEAN	DATE 12/19	DATE 12/19				DESIGN & TECHNICAL SERVICES Ph. 02 42277111			

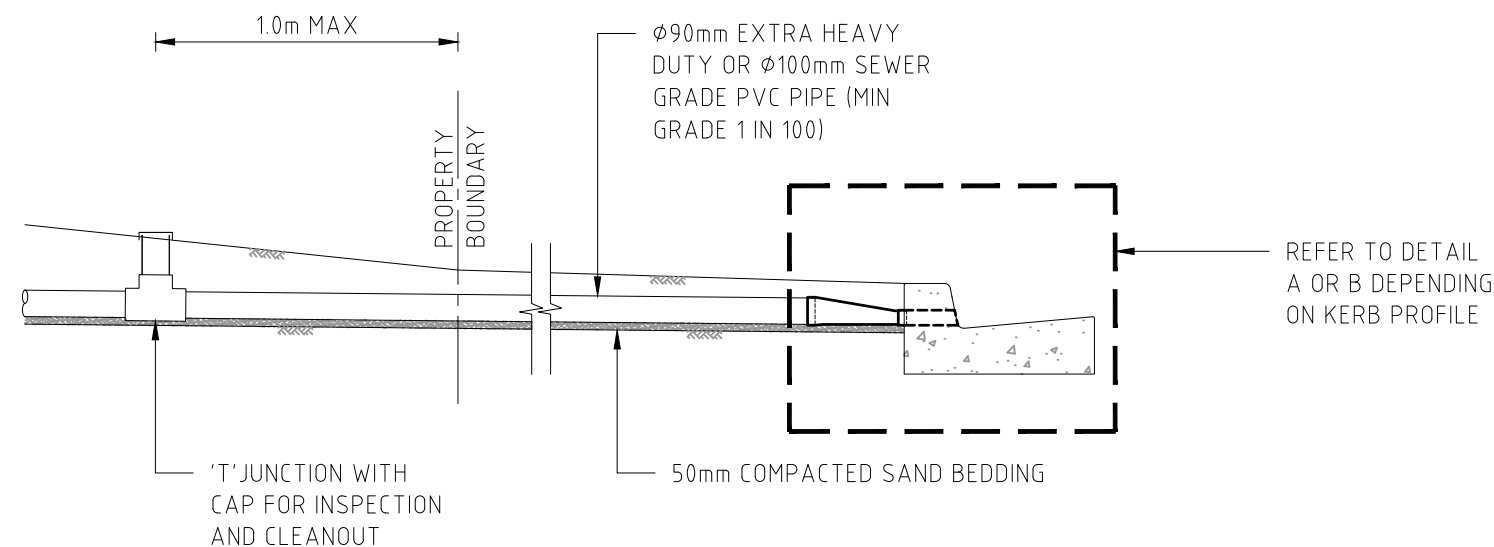

CONNECTION TO KERB SECTIONAL ELEVATION

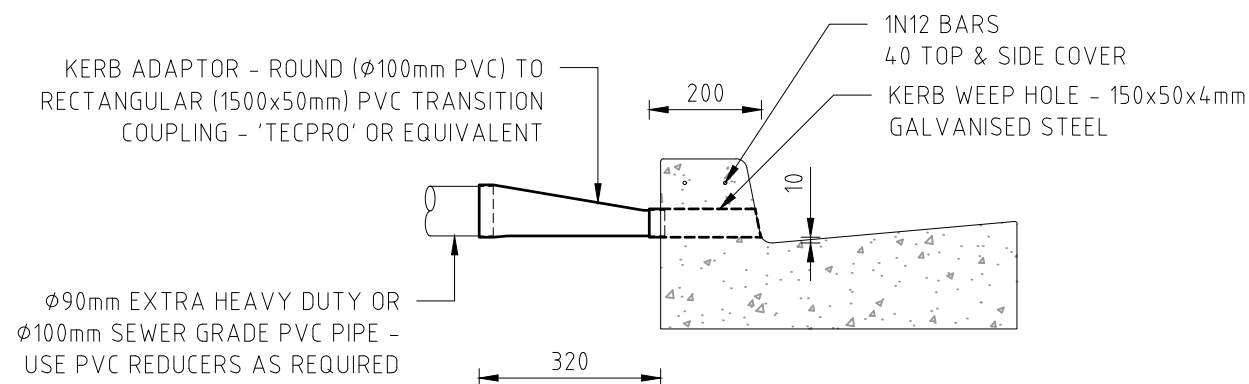


**DETAIL 1 - KERB ADAPTOR
150mm BARRIER KERB & GUTTER**

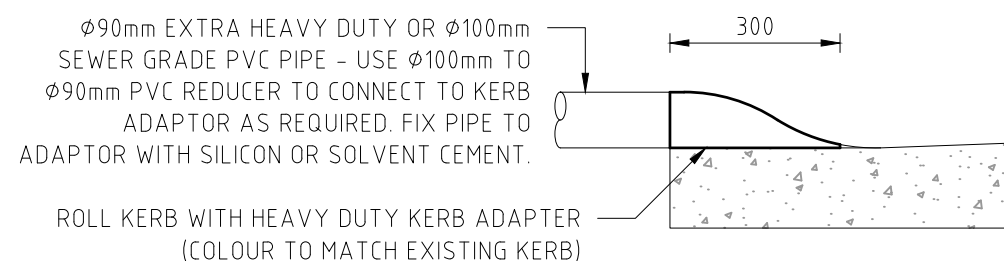


**DETAIL 2 - KERB ADAPTOR
110mm LOW PROFILE ROLL KERB & GUTTER**


ROLL KERB AND GUTTER IS NOT TO BE USED FOR NEW INSTALLATIONS. IT IS INCLUDED IN THESE DRAWINGS TO DEMONSTRATE HOUSE DRAIN CONNECTION REQUIREMENTS FOR EXISTING ROLL KERB AND GUTTER INSTALLATIONS.

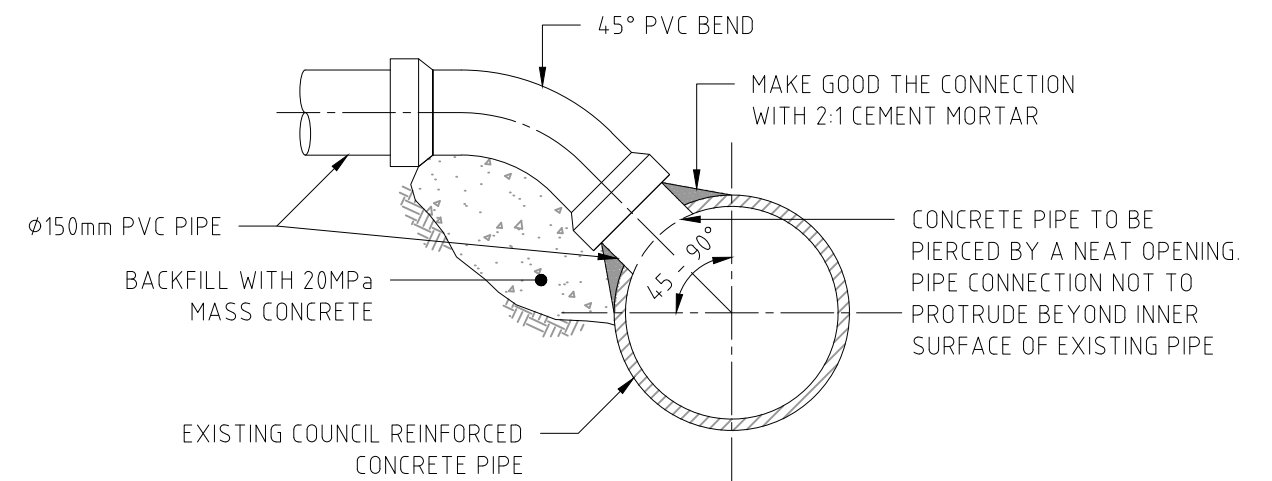

**TYPICAL CONNECTION TO COUNCIL'S EXISTING DRAINAGE
LINE
(Ø150mm PIPE CONNECTION)**

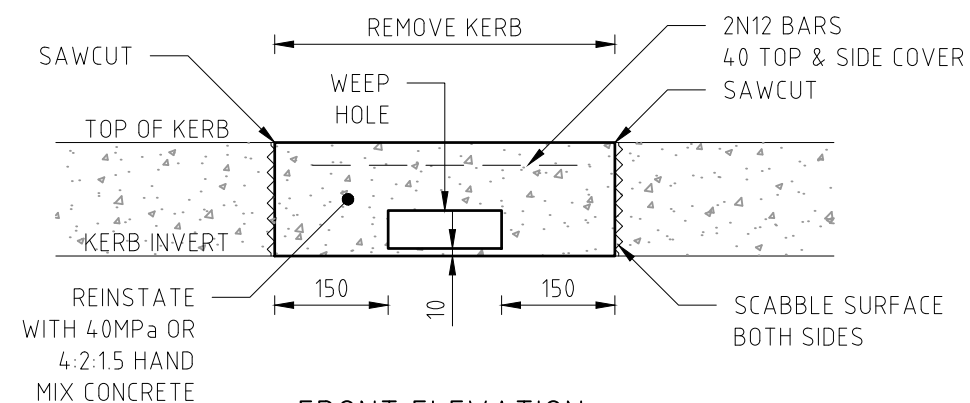

**FRONT ELEVATION
(BARRIER KERB & GUTTER)**

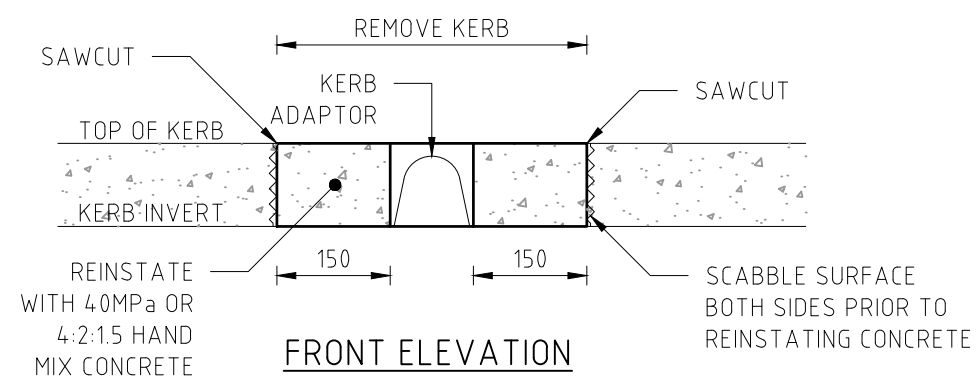

**FRONT ELEVATION
(ROLL KERB & GUTTER)**

NOTES:

- MULTIPLE OUTLETS TO BE PLACED WITH 300mm MINIMUM CLEAR SEPARATION BETWEEN EACH OUTLET
- FOR NEW DEVELOPMENTS SEAL INLET TO ADAPTOR
- ALL DIMENSIONS IN MILLIMETRES UNLESS OTHERWISE SHOWN


TYPICAL CONNECTION TO KERB AND GUTTER

					DATUM AHD	SURVEYOR	DRAWN J. MILES	DATE 12/19	APPROVED (FOR COUNCIL USE ONLY)		NORTH POINT	CITY OF WOLLONGONG	PJ or TR No.	TR-452	A3
					AZIMUTH MGA	FIELD BOOK	DESIGNED L. DEAN	DATE 12/19	SENIOR DESIGN ENGINEER - CIVIL			ENGINEERING STANDARD DRAWING HOUSE DRAIN CONNECTIONS	SHEET DRAWING No.	OF SHEETS	ORIGINAL
					RELATED PLANS		CHECKED L. DEAN	DATE 12/19	L. DEAN				7000	C06	A
ISSUE	DESCRIPTION	DRAWN	APPR'D	DATE	SCALE AS NOTED				DATE 12/19				DESIGN & TECHNICAL SERVICES Ph. 02 42277111		







1. ROAD SUB BASE SHALL EXTEND BENEATH KERBS, GUTTERS AND DISH CROSSINGS 150mm BEHIND REAR OF KERB, MINIMUM DEPTH OF 175mm AND SUBJECT TO SUB-SOIL DRAINAGE REQUIREMENTS.
2. CONCRETE SHALL BE OF 20 MPa COMPRESSIVE STRENGTH (F'c) AT 28 DAYS FOR KERB AND GUTTERS, DISH CROSSINGS, MISCELLANEOUS KERBS AND EDGE STRIPS
3. CONDUIT LOCATIONS SHALL BE MARKED ON KERB WITH AN APPROVED TOOL OR AS OTHERWISE DIRECTED
4. REFER TO SHEET C12 FOR DISH CROSSING KERB DETAILS
5. ALL DIMENSIONS ARE IN MILLIMETRES UNLESS OTHERWISE SHOWN



						DATUM AHD	SURVEYOR	DRAWN J. MILES	DATE 12/19	APPROVED (FOR COUNCIL USE ONLY)		NORTH POINT	CITY OF WOLLONGONG	PJ or TR No.	TR-452	A3	
						AZIMUTH MGA	FIELD BOOK	DESIGNED L. DEAN	DATE 12/19	SENIOR DESIGN ENGINEER - CIVIL			ENGINEERING STANDARD DRAWINGS STANDARD KERB PROFILES	SHEET	OF	SHEETS	ORIGINAL
						RELATED PLANS		CHECKED L. DEAN	DATE 12/19	L. DEAN				DRAWING No.	SHEET No.	ISSUE	
A	ISSUED FOR INFORMATION		J.M.	L.D.	12/19					DATE 12/19				7000	C10	A	
ISSUE	DESCRIPTION	DRAWN	APPR'D	DATE	SCALE AS NOTED									DESIGN & TECHNICAL SERVICES Ph. 02 42277111			

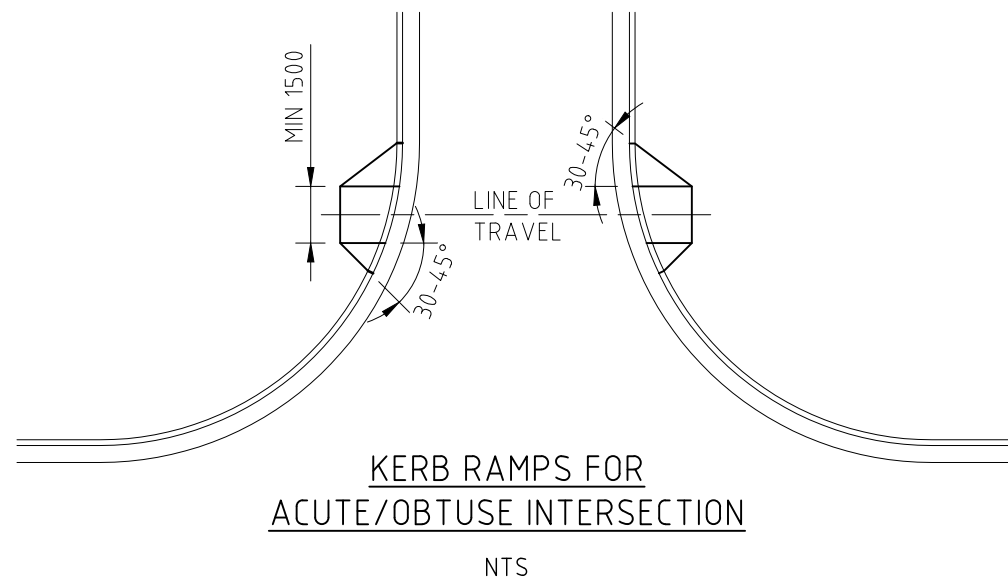


NOTES:

- ALL KERB RAMPs ARE TO BE CONSTRUCTED IN CONCRETE (MINIMUM 25 MPa) OF A CONTRASTING COLOUR TO ADJACENT PAVEMENT
 - IF FOOTPATH IS BRICK PAVING, OR COLOURED CONCRETE THE RAMP SHALL BE PLAIN CONCRETE.
 - IF FOOTPATH IS PLAIN CONCRETE, THE RAMP SHALL BE COLOURED (SAHARA) YELLOW.
 NOTE: THE GUTTER SECTION OF KERB RAMP IS TO REMAIN PLAIN CONCRETE AND IS NOT TO BE COLOURED UNDER ANY CIRCUMSTANCES.
- ALL KERB RAMPs ARE TO BE ALIGNED WITH THE DIRECTION OF PEDESTRIAN TRAVEL. THE TOP OF RAMP SHALL BE CONSTRUCTED PARALLEL TO THE KERB LINE.
- THE RAMP SHALL BE DEFINED BY SHARP TRANSITION JOINTS/CHANGES IN GRADE THAT WILL DIRECT PEDESTRIANS ALONG THE LINE OF THE CROSSING TOWARDS THE RAMP ON THE OPPOSITE KERB. THE CHANGE IN GRADE BETWEEN THE WINGS AND RAMP SHALL BE DEFINED BY A TOOLED JOINT ONLY.
- FOR RAMPs AT MARKED FOOT CROSSINGS, ZEBRA CROSSINGS AND OTHER FORMAL CROSSING TYPES REFER TO ROADS AND MARITIME SERVICES 'TRAFFIC SIGNAL DESIGN GUIDE - APPENDIX D' FOR GUIDANCE ON RAMP PLACEMENT.
- ISOLATION JOINTS TO BE PROVIDED WHERE ENDS OF KERB RAMP ABUTS KERB AND GUTTER OR FOOTPATH.
- SEPARATE KERB RAMPs MUST BE USED FOR ADJACENT CROSSINGS AT INTERSECTIONS. MINIMUM SEPARATION 400MM (SEE ADJACENT CROSSINGS DETAIL). WHERE ROAD GEOMETRY OR OTHER OBSTRUCTIONS PRECLUDE TWO RAMPs BEING CONSTRUCTED ADJACENT TO EACH OTHER, THE WIDTH OF RAMP WINGS AT THE KERB FACE MAY BE REDUCED. (ABSOLUTE MINIMUM WIDTH OF RAMP WING 600MM.)
- FOR DETAILS OF KERB AND GUTTER PROFILES REFER TO 7000_C10
- ALL DIMENSIONS ARE IN MILLIMETRES UNLESS OTHERWISE SHOWN
- WHERE SLOPE OF EXISTING GUTTER IS GREATER THAN 1 in 8, UNEVEN OR CRACKED THE GUTTER MUST BE REMOVED AND RECONSTRUCTED

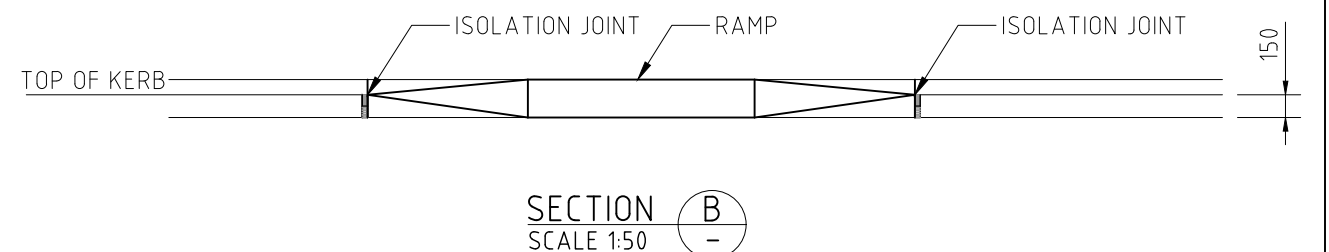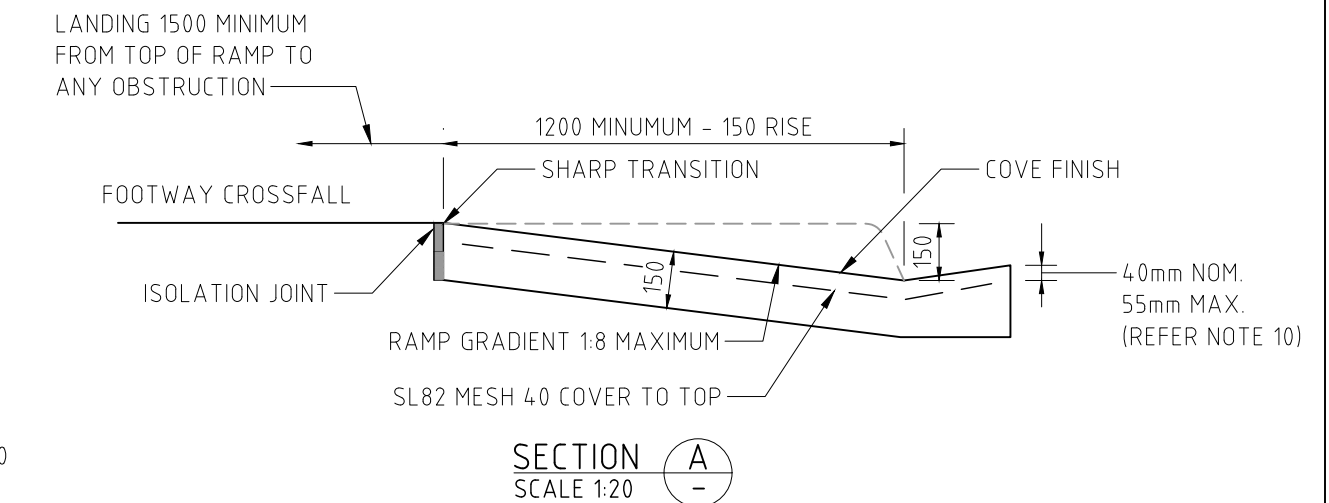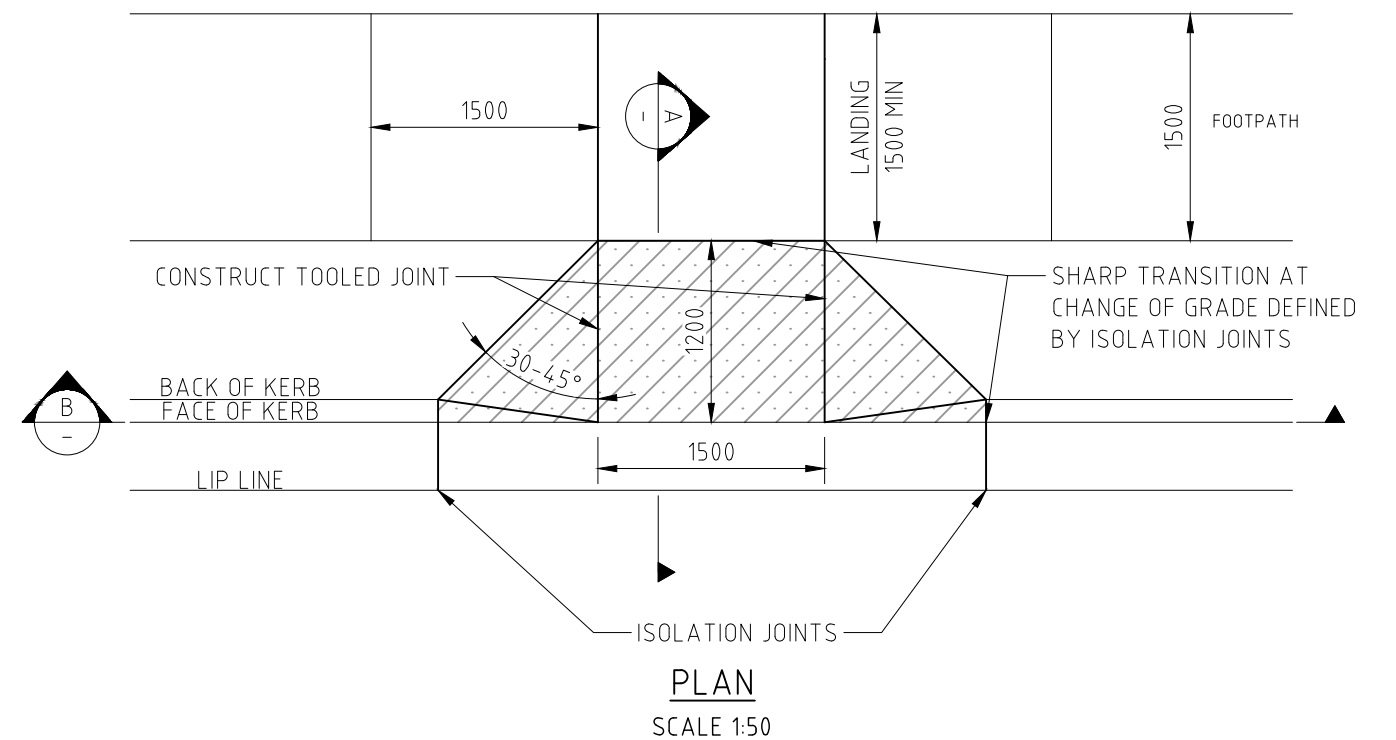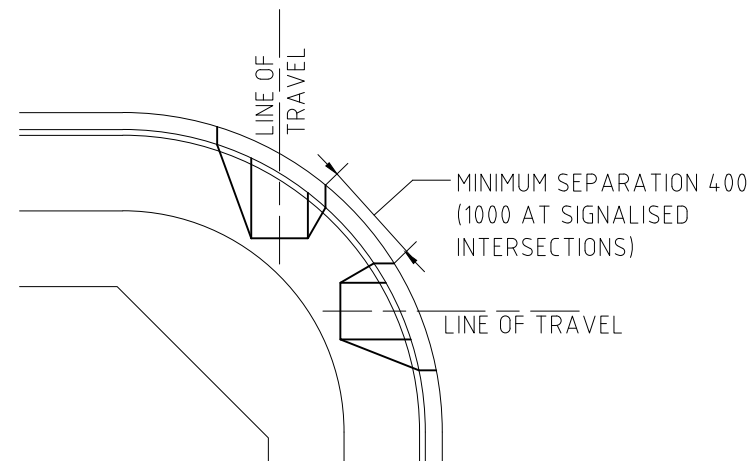


  						DATUM AHD	SURVEYOR	DRAWN J. MILES	DATE 12/19	APPROVED (FOR COUNCIL USE ONLY)		NORTH POINT	CITY OF WOLLONGONG		P.J or TR No. TR-452		A3	
						AZIMUTH MGA	FIELD BOOK			SENIOR DESIGN ENGINEER - CIVIL			ENGINEERING STANDARD DRAWINGS		SHEET	OF	SHEETS	ORIGINAL
						RELATED PLANS		DESIGNED L. DEAN	DATE 12/19				STANDARD KERB RAMPs		DRAWING No.	SHEET No.	ISSUE	
A	ISSUED FOR INFORMATION		J.M.	L.D.	12/19					L. DEAN			FOR 150mm BARRIER KERB		7000	C11	A	
ISSUE	DESCRIPTION		DRAWN	APPR'D	DATE	SCALE AS NOTED		CHECKED L. DEAN	DATE 12/19	DATE 12/19				DESIGN & TECHNICAL SERVICES Ph. 02 42277111				

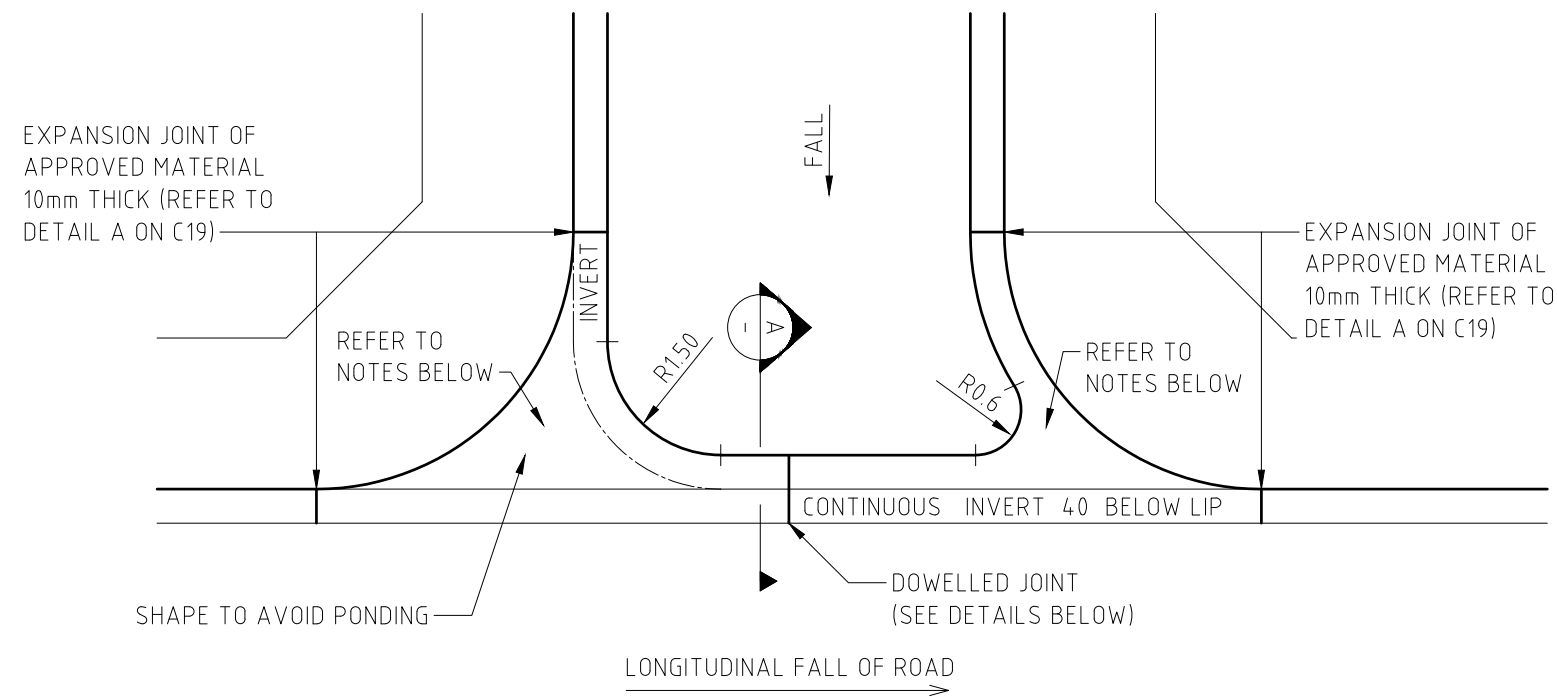



PLAN
SCALE 1:100

- GUTTER TO BE 150 THICK REINFORCED WITH SL82 MESH AND FORMED INTEGRAL WITH KERB.
- CONCRETE STRENGTH TO BE 32MPa

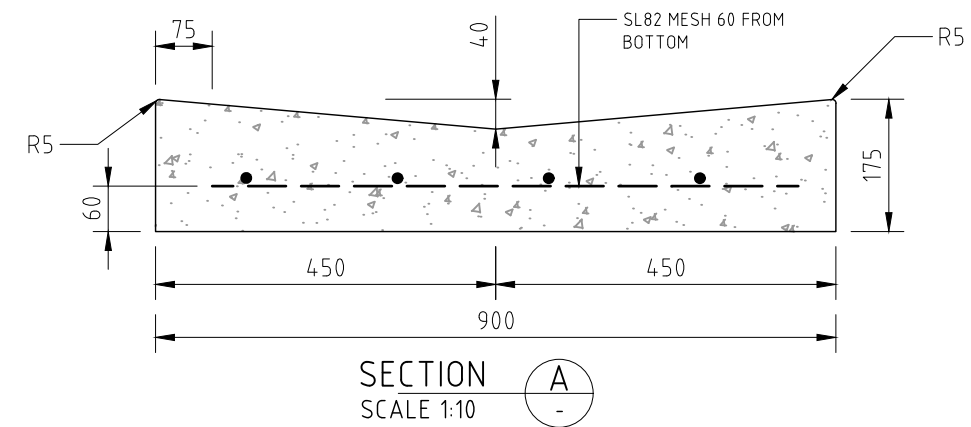


NOTES:


1. ALL DIMENSIONS IN MILLIMETRES UNLESS OTHERWISE SHOWN

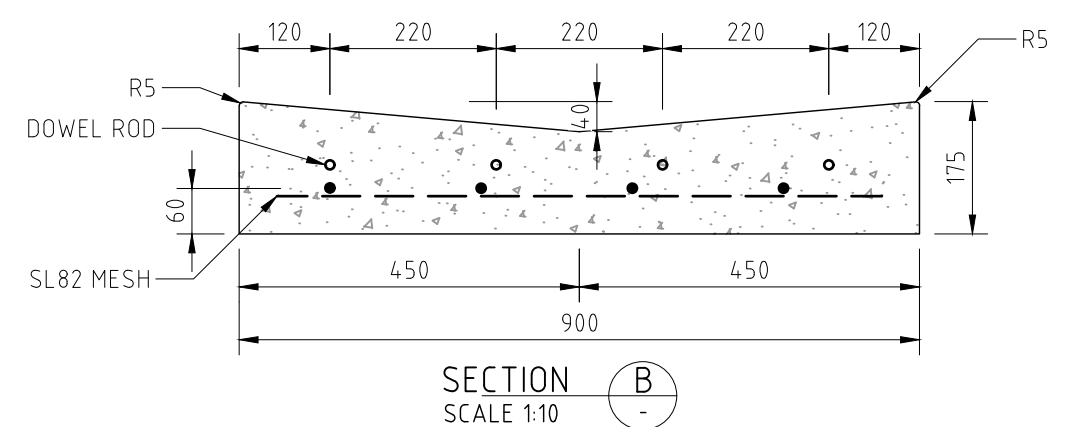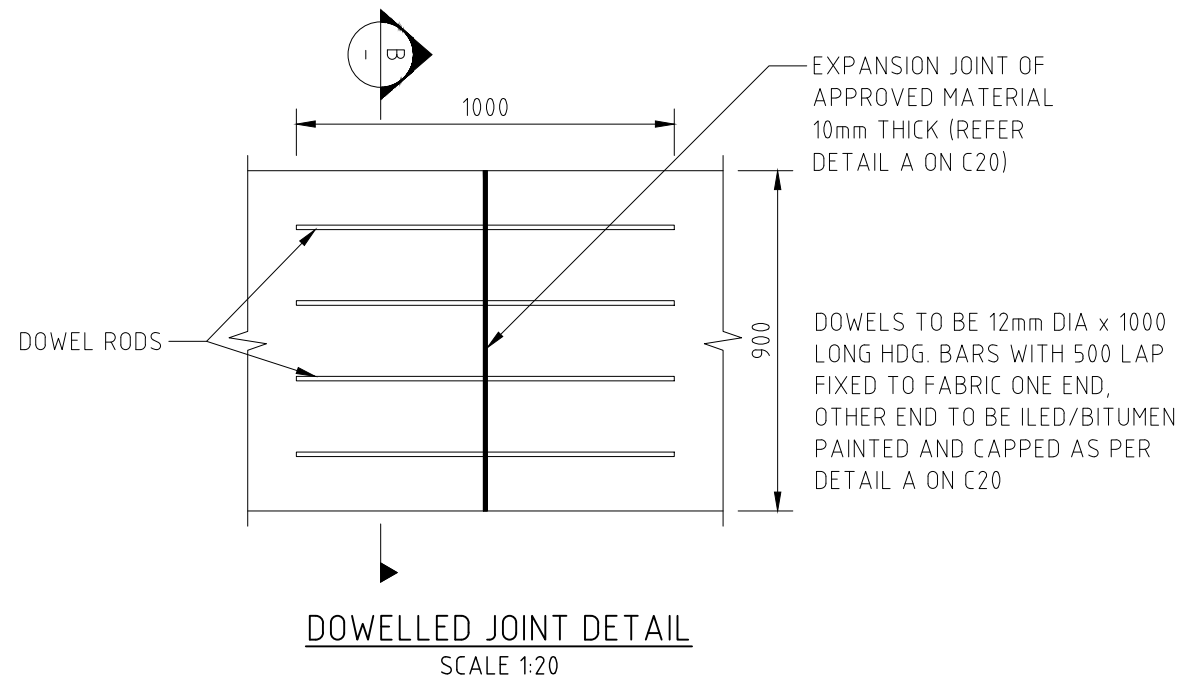


					DATUM AHD	SURVEYOR	DRAWN J. MILES	DATE 12/19	APPROVED (FOR COUNCIL USE ONLY)		NORTH POINT	CITY OF WOLLONGONG	 wollongong city of innovation	PJ or TR No. TR-452		A3	
					AZIMUTH MGA	FIELD BOOK								SHEET OF SHEETS	ORIGINAL		
					RELATED PLANS		DESIGNED L. DEAN	DATE 12/19						SENIOR DESIGN ENGINEER - CIVIL	DRAWING No. 7000	SHEET No. C12	ISSUE A
A	ISSUED FOR INFORMATION			J.M.	L.D.	12/19											
ISSUE	DESCRIPTION			DRAWN	APPR'D	DATE	SCALE AS NOTED	CHECKED L. DEAN	DATE 12/19	DATE 12/19			DESIGN & TECHNICAL SERVICES Ph. 02 42277111				

 


						DATUM AHD	SURVEYOR T.POLLOCK	DRAWN T.POLLOCK	DATE 12/19	APPROVED (FOR COUNCIL USE ONLY)		NORTH POINT	CITY OF WOLLONGONG		PJ or TR No. TR-452		A3			
						AZIMUTH MGA	FIELD BOOK								SENIOR DESIGN ENGINEER - CIVIL				ENGINEERING STANDARD DRAWINGS SUBSOIL DRAINAGE INSTALLATION	SHEET OF SHEETS
						RELATED PLANS		DESIGNED K.BOGIE	DATE 12/19										DRAWING No.	SHEET No.
A	ISSUED FOR INFORMATION		T.P.	L.D.	12/19					L. DEAN				DESIGN & TECHNICAL SERVICES Ph. 02 42277111	7000	C13	A			
ISSUE	DESCRIPTION	DRAWN	APPR'D	DATE	SCALE AS NOTED	CHECKED S.NAUMOSKI	DATE 12/19	DATE 12/19												

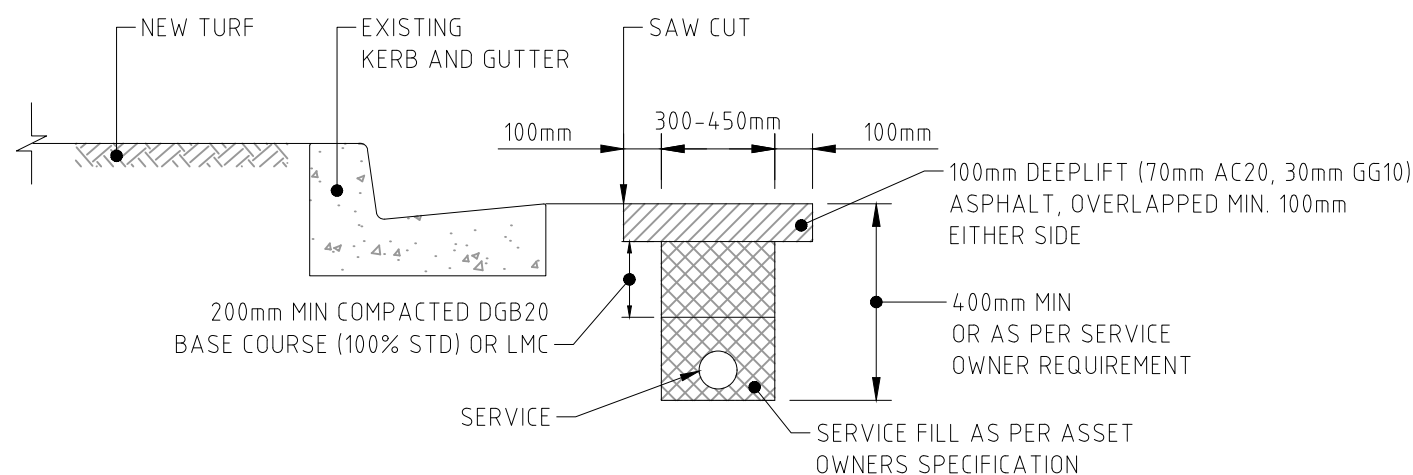


PERMANENT REINSTATEMENT
SCALE 1:20

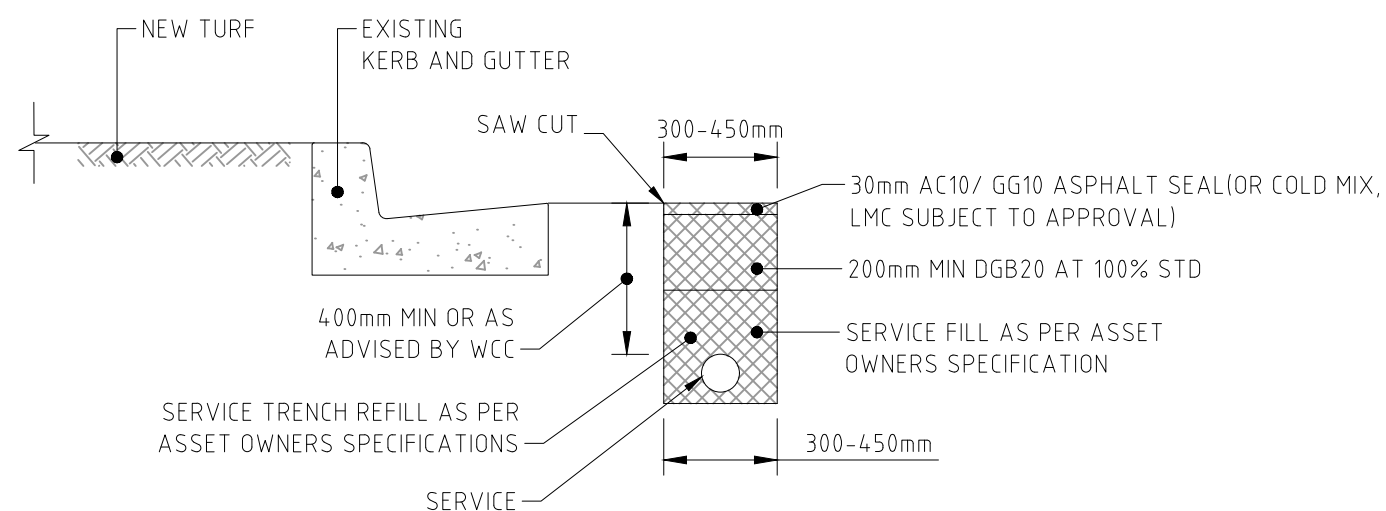

TEMPORARY REINSTATEMENT
SCALE 1:20

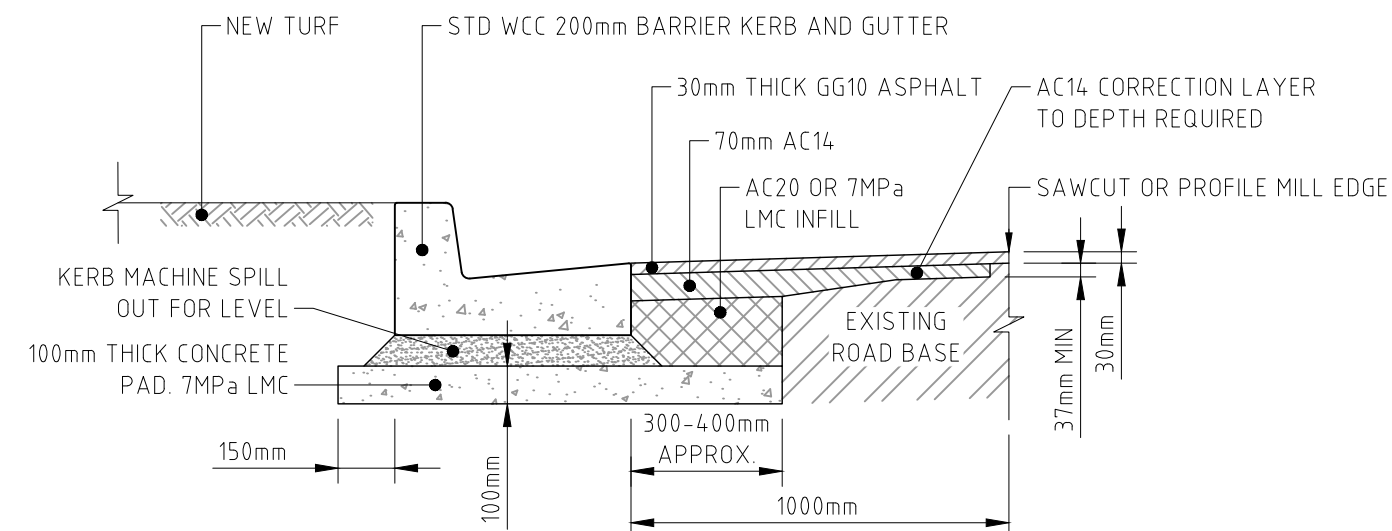


TYPICAL ROAD PAVEMENT FOR NEW 200 KERB SECTION
SCALE 1:20

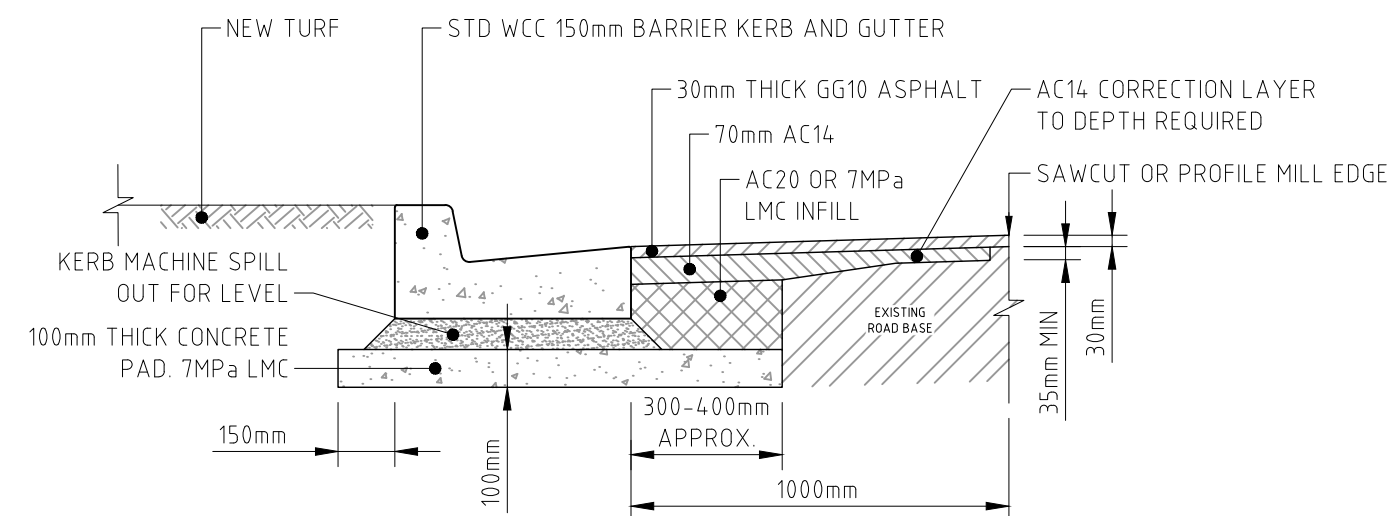


TYPICAL ROAD PAVEMENT FOR NEW 150 KERB SECTION


						DATUM AHD	SURVEYOR	DRAWN T.POLLOCK	DATE 12/19	APPROVED (FOR COUNCIL USE ONLY)		NORTH POINT	CITY OF WOLLONGONG		PJ or TR No.	TR-452	A3
						AZIMUTH MGA	FIELD BOOK	DESIGNED K.BOGIE	DATE 12/19	SENIOR DESIGN ENGINEER - CIVIL		SHEET	OF	SHEETS	ORIGINAL		
						RELATED PLANS		CHECKED S.NAUMOSKI	DATE 12/19	L. DEAN		DRAWING No.	SHEET No.	ISSUE			
A	ISSUED FOR INFORMATION		T.P.	L.D.	12/19				DATE 12/19								
ISSUE	DESCRIPTION	DRAWN	APPR'D	DATE		SCALE AS NOTED							ENGINEERING STANDARD DRAWINGS SERVICE TRENCHES IN ROAD AND KERB RECONSTRUCTION	DESIGN & TECHNICAL SERVICES Ph. 02 42277111	7000	C14	A

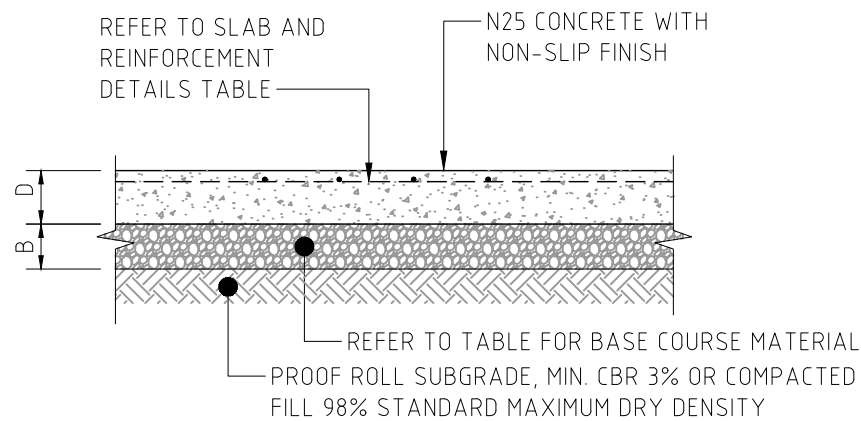

TYPICAL SLAB DETAIL
SCALE N.T.S.

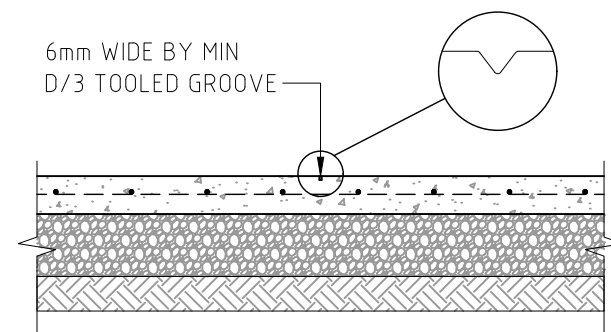

TYPICAL TOOLED JOINT (TJ) DETAIL
SCALE N.T.S.

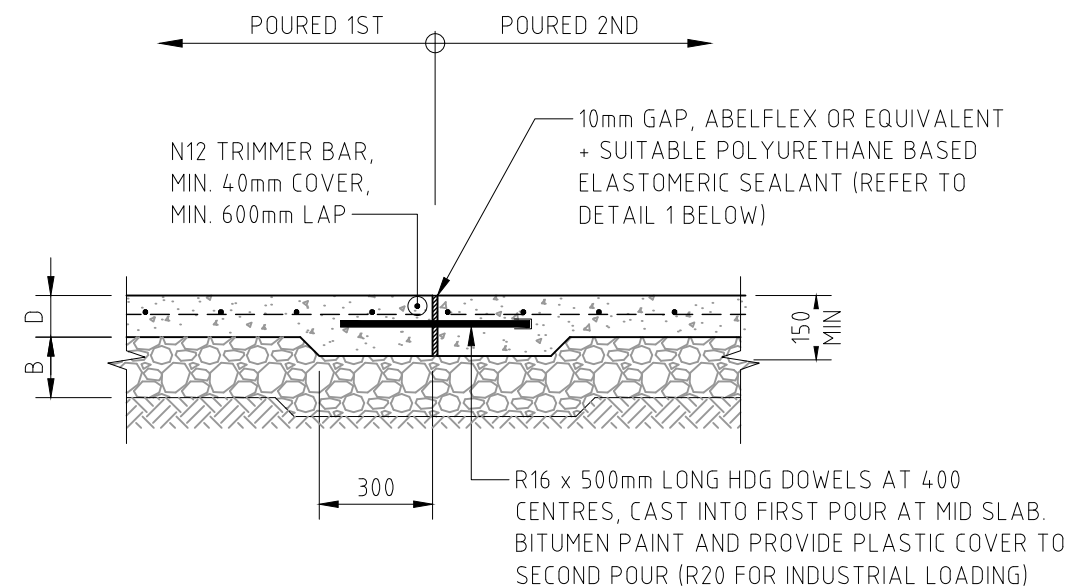


TYPICAL EXPANSION JOINT (EJ1)
SCALE N.T.S.

NOTE: ALTERNATIVE PROPRIETARY SYSTEMS SUCH AS DANLEY DOWELS WILL BE CONSIDERED, SUBJECT TO APPROVAL.

PROVIDE SUITABLE POLYURETHANE BASED ELASTOMERIC SEALANT - REMOVE TEAR OFF STRIP PRIOR TO APPLYING SEALANT

BOND BREAKING TAPE

ABELFLEX OR HYDROCOR SELF-EXPANDING FILLER

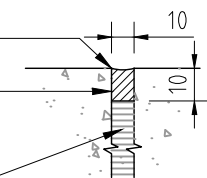


DETAIL 1 - EJ1/IJ1 SEALANT DETAIL
SCALE N.T.S.


HEIGHT TO ALLOW CLEARANCE TO WEEP HOLES, FLASHING, DAMP-PROOF COURSE, TERMITE BARRIERS ETC

ABUTTING STRUCTURE OR OTHER PAVEMENT

REFER TO DETAIL 3

 

ISOLATION JOINT - 'IJ' DETAIL
SCALE 1:20

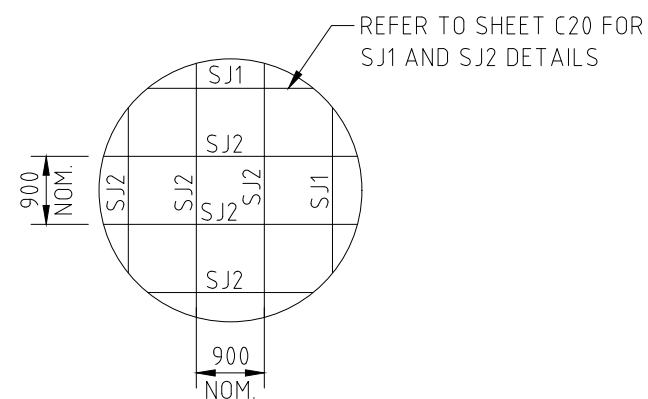


TYPICAL DECORATIVE JOINT LAYOUT
SCALE 1:100

SLAB + REINFORCEMENT DETAILS				
TYPE	D(mm)	B(mm)	REINFORCEMENT	BASE COURSE MATERIAL
FOOTPATH/ SHARED PATH/ CYCLEWAY	100	25	SL72 MESH	FCR
DOMESTIC DRIVEWAY	150	75	SL82 MESH	FCR/DGB20
LIGHT INDUSTRIAL/ UNIT BLOCK	175	100	SL82 MESH	DGB20
HEAVY INDUSTRIAL	200	150	SL92 MESH	DGB20
NOTES: - CONCRETE STRENGTH TO BE 25MPa MINIMUM - TOP COVER TO BE 40mm MINIMUM - ALSO REFER AS3600				

NOTES:


- SAWN/TOOLED JOINTS TO BE PLACED PLACED LATERALLY AT INTERVALS NOT EXCEEDING 1 X PATH WIDTH (MAX 4m)
- EXPANSION JOINTS TO BE PLACED LATERALLY AT INTERVALS NOT EXCEEDING 3 X PATH WIDTH (MAX 12m)
- ALL DIMENSIONS IN MILLIMETRES UNLESS OTHERWISE SHOWN

					DATUM AHD	SURVEYOR	DRAWN J. MILES	DATE 12/19	APPROVED (FOR COUNCIL USE ONLY)		NORTH POINT	CITY OF WOLLONGONG		PJ or TR No.	TR-452	A3	
					AZIMUTH MGA	FIELD BOOK	DESIGNED J. GRIFFITHS	DATE 12/19	SENIOR DESIGN ENGINEER - CIVIL			ENGINEERING STANDARD DRAWINGS TYPICAL JOINTING DETAILS DETAILS SHEET 1		SHEET	OF	SHEETS	ORIGINAL
					RELATED PLANS		CHECKED L. DEAN	DATE 12/19	L. DEAN				DESIGN & TECHNICAL SERVICES Ph. 02 42277111	7000	C19	A	
A	ISSUED FOR INFORMATION		J.M.	L.D.	12/19				DATE 12/19								
ISSUE	DESCRIPTION	DRAWN	APPR'D	DATE	SCALE AS NOTED												

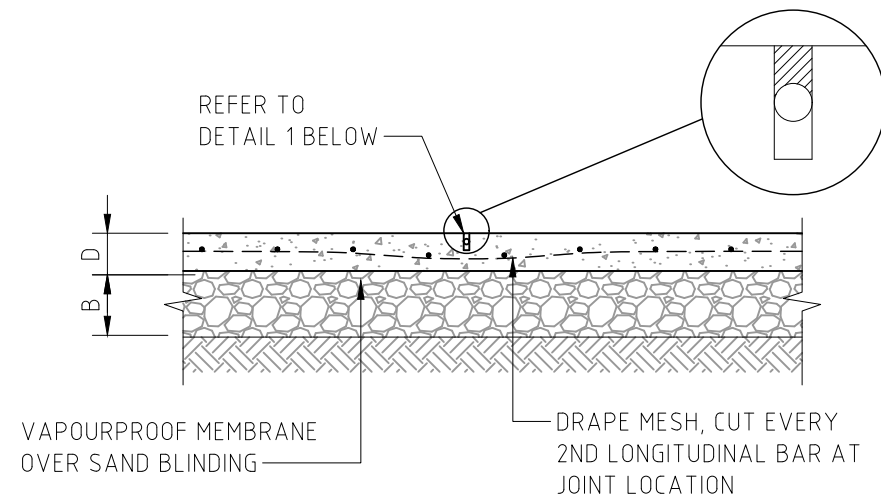


TYPICAL SAWN JOINT (SJ1) DETAIL

SCALE N.T.S.
ALTERNATIVELY PROVIDE TOOLED JOINT

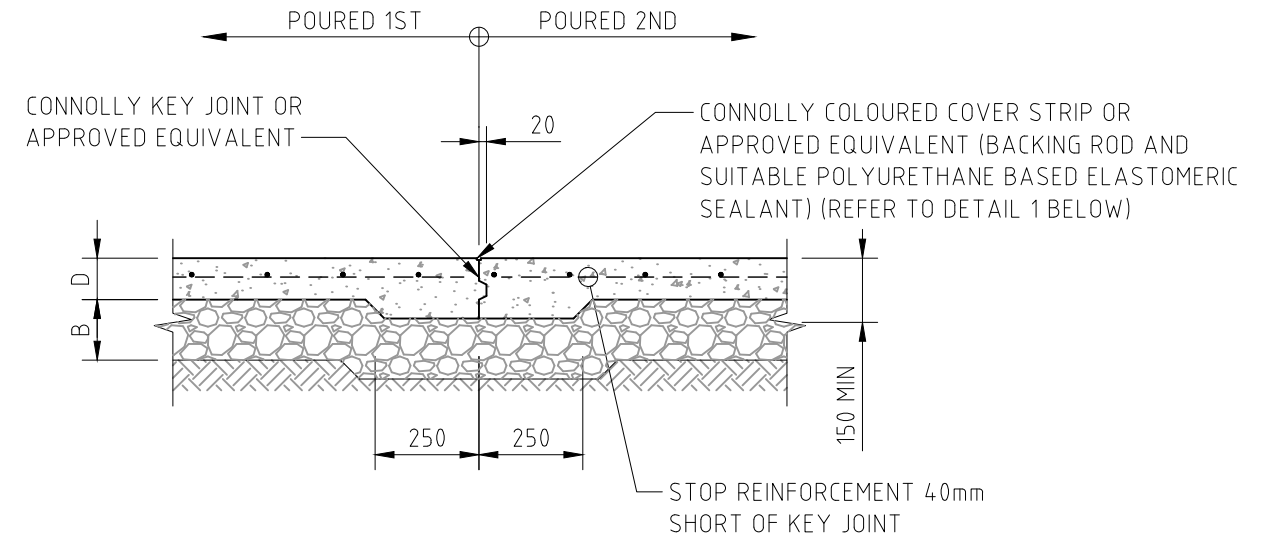

TYPICAL EXPANSION KEY JOINT (KJ1) DETAIL

SCALE N.T.S.

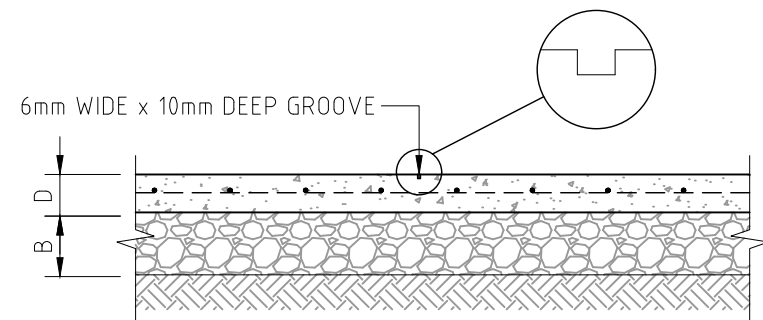

TYPICAL SAWN JOINT (SJ2) DETAIL

SCALE N.T.S.
(DECORATIVE)

6mm WIDE BY MIN D/3 DEEP GROOVE
RULED AT TIME OF POURING SLAB OR
SAWN WITHIN 4-12 HOURS.
PROVIDE SUITABLE POLYURETHANE
BASED ELASTOMERIC SEALANT -
REMOVE TEAR OFF STRIP PRIOR TO
APPLYING SEALANT



DETAIL 1 - SJ1/KJ1 SEALANT DETAIL

SCALE N.T.S.

NOTES:

- ALL DIMENSIONS IN MILLIMETRES UNLESS OTHERWISE SHOWN

					DATUM AHD	SURVEYOR	DRAWN J. MILES	DATE 12/19	APPROVED (FOR COUNCIL USE ONLY)		NORTH POINT	CITY OF WOLLONGONG		PJ or TR No. TR-452		A3
					AZIMUTH MGA	FIELD BOOK	DESIGNED J. GRIFFITHS	DATE 12/19	SENIOR DESIGN ENGINEER - CIVIL		ENGINEERING STANDARD DRAWINGS TYPICAL JOINTING DETAILS DETAILS SHEET 2	SHEET OF SHEETS	ORIGINAL			
					RELATED PLANS									CHECKED L. DEAN	DATE 12/19	DESIGN & TECHNICAL SERVICES Ph. 02 42277111
A	ISSUED FOR INFORMATION		J.M.	L.D.	12/19	SCALE AS NOTED		DATE 12/19								
ISSUE	DESCRIPTION	DRAWN	APPR'D	DATE												





FOOTWAY PAVEMENTS – CITY ENTRY AND MINOR CIVIC STREETS
SCALE: N.T.S.

NOTES:

1. REFER TO WCC CITY CENTRE PUBLIC DOMAIN TECHNICAL MANUAL FOR FURTHER DETAIL RELATING TO CONSTRUCTION IN THE WOLLONGONG CITY CENTRE
2. ALL DIMENSIONS IN MILLIMETRES UNLESS OTHERWISE SHOWN


					DATUM AHD	SURVEYOR	DRAWN J. MILES.....	DATE 12/19	APPROVED (FOR COUNCIL USE ONLY)		NORTH POINT	CITY OF WOLLONGONG		PJ or TR No. TR-452		A3	
					AZIMUTH MGA	FIELD BOOK								SENIOR DESIGN ENGINEER - CIVIL	SHEET OF SHEETS		ORIGINAL
					RELATED PLANS		DESIGNED L. DEAN.....	DATE 12/19							DRAWING No.	SHEET No.	ISSUE
A	ISSUED FOR INFORMATION			J.M.	L.D.	12/19								L. DEAN			ENGINEERING STANDARD DRAWINGS TYPICAL FOOTPATH PAVEMENT DETAILS SHEET 1
ISSUE	DESCRIPTION			DRAWN	APPR'D	DATE	SCALE AS NOTED	CHECKED L. DEAN.....	DATE 12/19	DATE 12/19							




MIN. 800mm LENGTH AT ALL DIAGONAL CORNERS



					DATUM AHD	SURVEYOR	DRAWN J. MILES	DATE 12/19	APPROVED (FOR COUNCIL USE ONLY)		NORTH POINT	CITY OF WOLLONGONG	PJ or TR No.	TR-452	A3	
					AZIMUTH MGA	FIELD BOOK	DESIGNED L. DEAN	DATE 12/19	SENIOR DESIGN ENGINEER - CIVIL			ENGINEERING STANDARD DRAWINGS TYPICAL FOOTPATH PAVEMENT DETAILS SHEET 2	SHEET	OF	SHEETS	ORIGINAL
					RELATED PLANS		CHECKED L. DEAN	DATE 12/19	L. DEAN				DRAWING No.	SHEET No.	ISSUE	
A	ISSUED FOR INFORMATION	J.M.	L.D.	12/19			CHECKED L. DEAN	DATE 12/19	DATE 12/19				7000	C22	A	
ISSUE	DESCRIPTION	DRAWN	APPR'D	DATE	SCALE AS NOTED								DESIGN & TECHNICAL SERVICES Ph. 02 42277111			

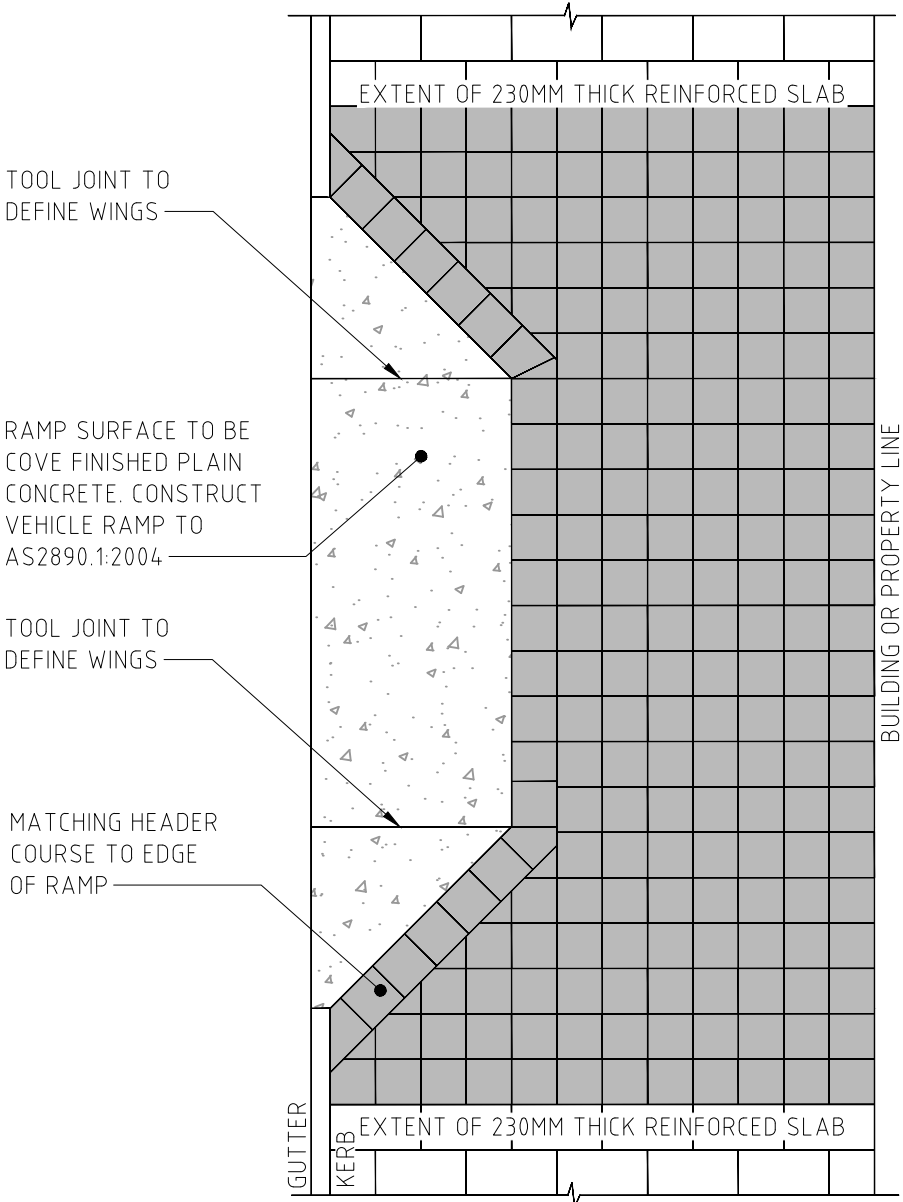

VEHICULAR CROSSING PLAN

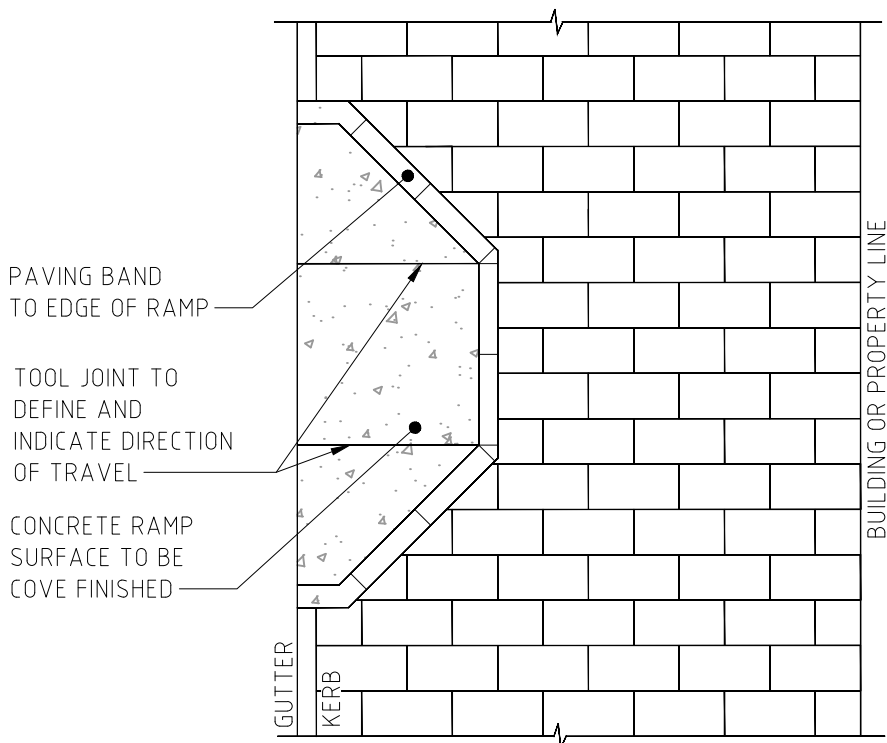

KERB RAMP PLAN

PAVEMENT:
VEHICLE CROSSING: MAIN BODY OF PAVEMENT TO BE 'BASALT DARK' BY WILMID PTY LTD (OR APPROVED EQUIVALENT) DARK GREY BASALT WITH AN EXFOLIATED FINISH, 300x300x60mm, LAY PERPENDICULAR TO KERB, MAXIMUM CROSSFALL 2.5%.

PEDESTRIAN RAMP: MAIN BODY OF PAVEMENT TO BE 'BASALT DARK' BY WILMID PTY LTD (OR APPROVED EQUIVALENT) DARK GREY BASALT WITH AN EXFOLIATED FINISH, 300x600x40mm. PAVING BAND TO EDGE OF KERB RAMP 150x600x40mm.

SAMPLES TO BE APPROVED BY WCC PRIOR TO CONSTRUCTION.

SEALANT:
PENETRATING SEALER 'NATURAL PAVING SEALER' BY SPIRIT MARBLE AND TILE CARE PTY LTD (OR APPROVED EQUIVALENT).


STRUCTURAL REQUIREMENTS DRIVEWAY:
SUBBASE B mm DGB20 COMPACTED TO 98% STANDARD MAXIMUM DRY DENSITY
BASE D mm THICK N25 CONCRETE REINFORCED WITH SL82 MESH
PAVEMENT 300x300x60mm BASALT PAVING TILES ON 20mm MORTAR BED, GROUT FILLED 3mm MAXIMUM GAPS

STRUCTURAL REQUIREMENTS KERB RAMP:
SUBBASE Bmm DGB20 COMPACTED TO 98% STANDARD MAXIMUM DRY DENSITY
BASE Dmm THICK N25 CONCRETE REINFORCED WITH SL82 MESH
PAVEMENT 600x300x40mm BASALT PAVING TILES ON 20mm MORTAR BED, GROUT FILLED 3mm MAXIMUM GAPS
JOINTING WHERE EXPANSION JOINTS ARE EXPRESSED TO THE SURFACE OR ABUTTING KERBS AND PITS
ISLOATION/ ABIFLEX OR APPROVED EQUAL WITH CAULKING MATERIAL SIKAFLEX
EXPANSION PRO OR APPROVED EQUAL
COLOUR: CONCRETE GREY

- NOTES:**
- 1. REFER TO WCC CITY CENTRE PUBLIC DOMAIN TECHNICAL MANUAL FOR FURTHER DETAIL RELATING TO CONSTRUCTION IN THE WOLLONGONG CITY CENTRE
 - 2. GREY SHADING INDICATES EXTENT OF 60mm THICK PAVING UNITS
 - 3. REFER TO SLAB AND REINFORCEMENT DETAILS TABLE SHEET C19 FOR DIMENSIONS AND REINFORCEMENT
 - 4. REFER TO C11 FOR KERB RAMP DETAILS


CROSSING - CORE AND CIVIC
SCALE: N.T.S.

					DATUM AHD	SURVEYOR	DRAWN J. MILES	DATE 12/19	APPROVED (FOR COUNCIL USE ONLY)		NORTH POINT	CITY OF WOLLONGONG		PJ or TR No.	TR-452	A3		
					AZIMUTH MGA	FIELD BOOK	DESIGNED L. DEAN	DATE 12/19	SENIOR DESIGN ENGINEER - CIVIL				ENGINEERING STANDARD DRAWINGS TYPICAL VEHICULAR CROSSING AND PEDESTRIAN RAMP DETAILS		SHEET	OF	SHEETS	ORIGINAL
					RELATED PLANS		CHECKED L. DEAN	DATE 12/19	L. DEAN						DRAWING No.	SHEET No.	ISSUE	
A	ISSUED FOR INFORMATION			J.M.	L.D.	12/19								DESIGN & TECHNICAL SERVICES Ph. 02 42277111	7000	C23	A	
ISSUE	DESCRIPTION			DRAWN	APPR'D	DATE	SCALE AS NOTED											

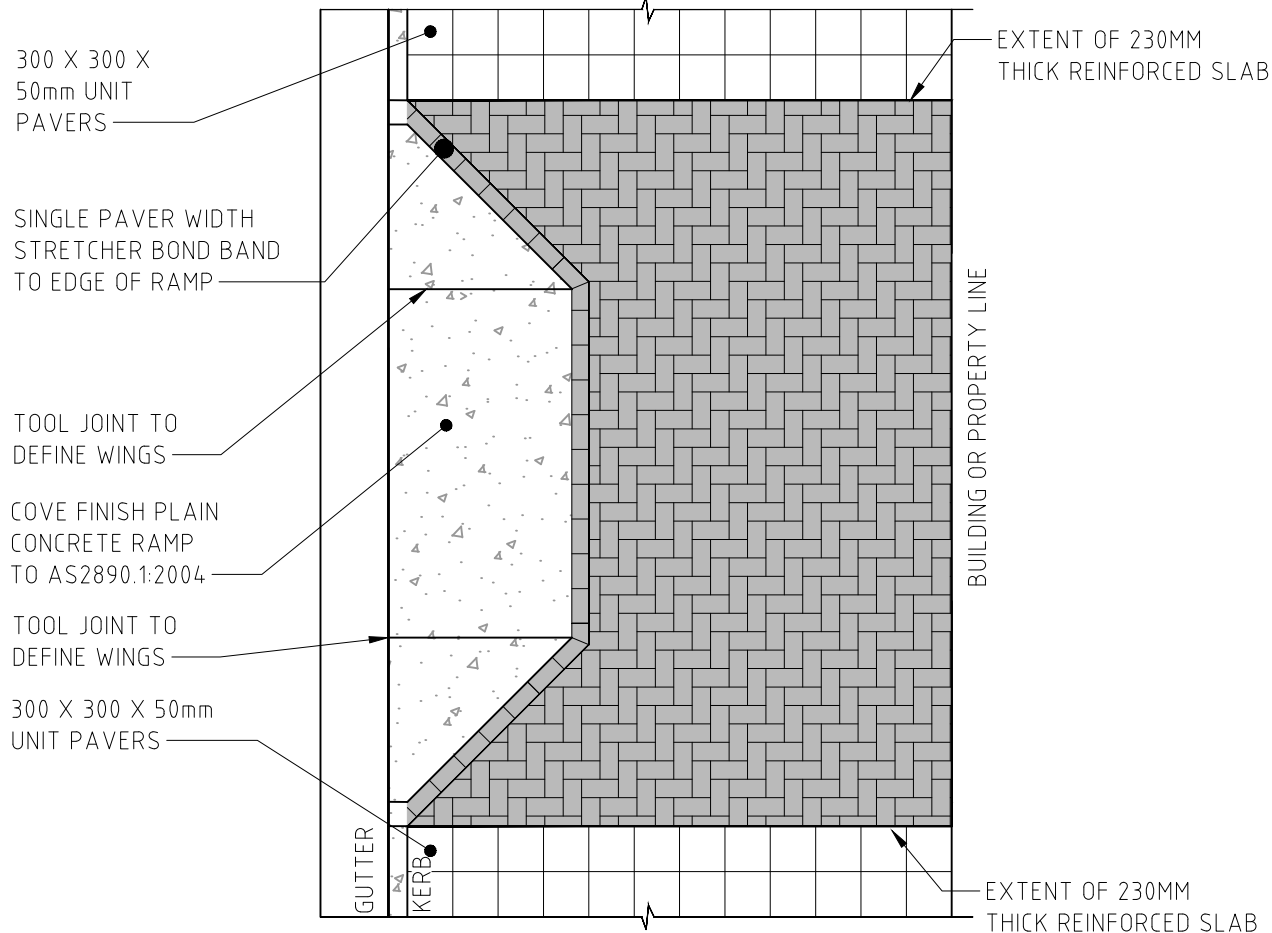

CROSSING- CITY ENTRY AND MINOR CIVIC STREETS
SCALE: N.T.S.

- PAVEMENT:**
DRIVEWAY PAVEMENT TO BE 'TRUPAVE' BY ADBRI MASONRY PTY LTD (OR APPROVED EQUIVALENT)
COLOUR: CHARCOAL, HONED, 230x113x80mm PAVING UNITS IN A HERRINGBONE PATTERN
SAMPLES TO BE APPROVED BY WCC PRIOR TO CONSTRUCTION.
- SEALANT:**
PENETRATING SEALER 'UNI SEAL' BY SPIRIT MARBLE AND TILE CARE PTY LTD (OR APPROVED EQUIVALENT).
- STRUCTURAL REQUIREMENTS:**
SUBBASE B mm DGB20 COMPACTED TO 98% MODIFIED MAXIMUM DRY DENSITY
BASE D mm THICK N25 CONCRETE REINFORCED WITH SL82 MESH
DRIVEWAY 230x113x80mm CONCRETE UNIT PAVER - HERRINGBONE PATTERN AT 90 DEGREES TO KERB, ON 30mm BEDDING SAND
JOINTING ABUTTING KERBS, PITS AND BUILDINGS, ABELFLEX OR APPROVED EQUAL WITH SIKAFLEX OR APPROVED
ISOLATION EQUIVALENT TO MATCH PAVER COLOUR

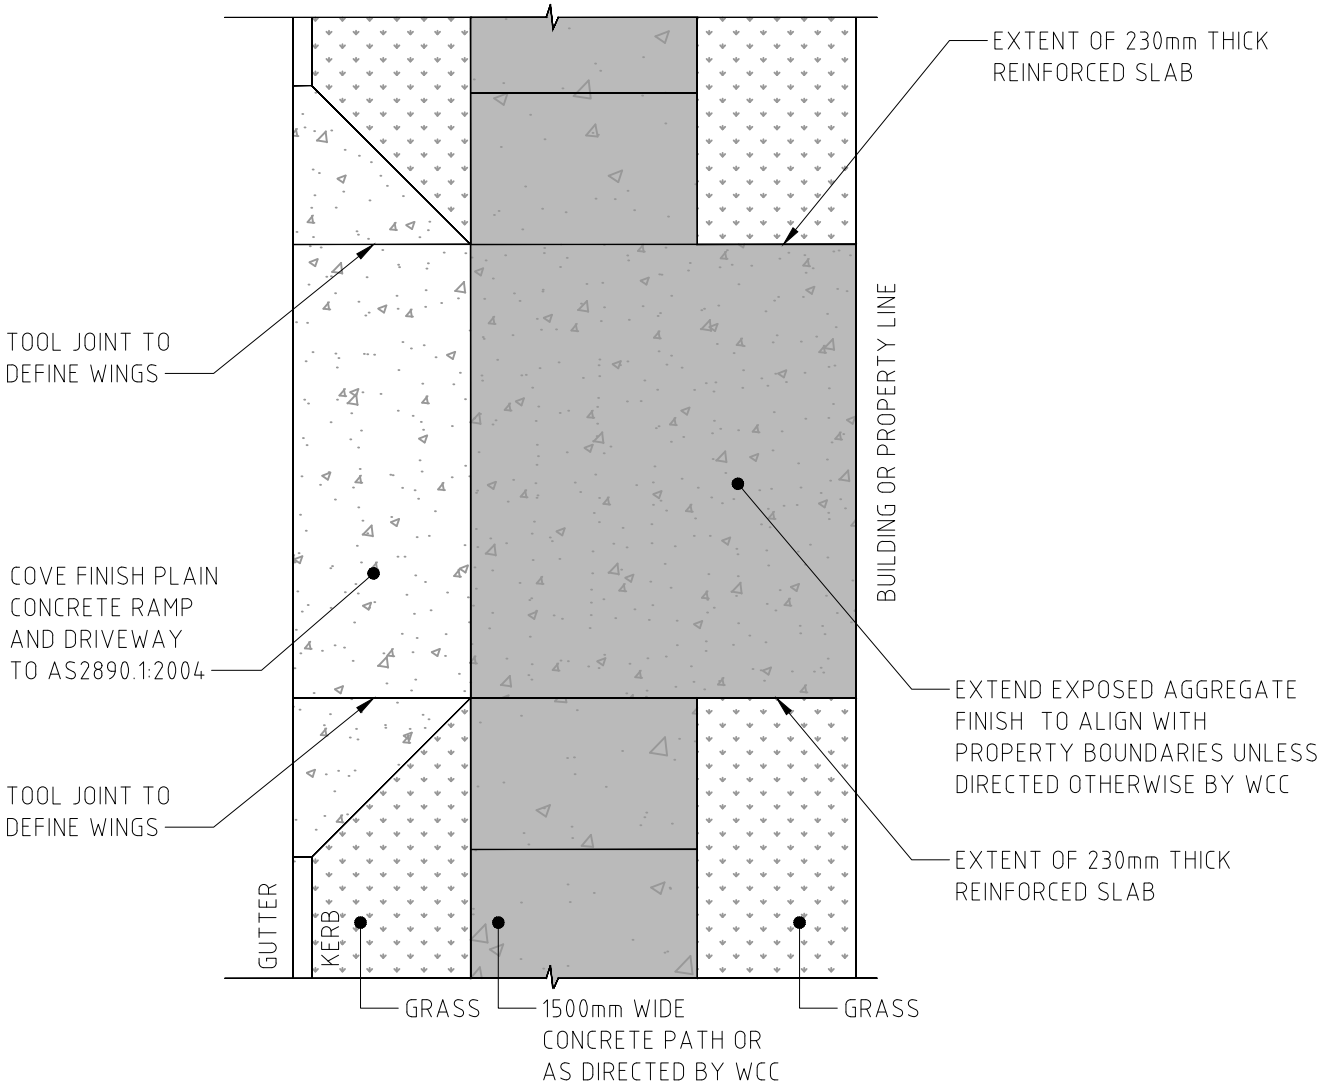


CROSSING-MIXED USE/RESIDENTIAL
SCALE: N.T.S.

- CONCRETE PAVEMENT:**
BLACK OXIDE COLOURED CONCRETE, EXPOSED BLUE METAL AGGREGATE FINISH, UNLESS OTHERWISE DIRECTED BY WCC.
- STRUCTURAL REQUIREMENTS:**
SUBBASE B mm DGB20 COMPACTED TO 98% MODIFIED MAXIMUM DRY DENSITY
BASE D mm THICK N25 CONCRETE REINFORCED WITH SL82 MESH
DRIVEWAY OXIDE COLOURED EXPOSED AGGREGATE CONCRETE TO MATCH ADJACENT FOOTPATH
JOINTING ABUTTING KERBS, PITS AND BUILDINGS, ABELFLEX OR APPROVED EQUAL
ISOLATION WITH SIKAFLEX OR APPROVED EQUAL TO MATCH CONCRETE COLOUR

- NOTES:**
1. REFER TO WCC CITY CENTRE PUBLIC DOMAIN TECHNICAL MANUAL FOR FURTHER DETAIL RELATING TO CONSTRUCTION IN THE WOLLONGONG CITY CENTRE
 - 2.REFER TO SLAB AND REINFORCEMENT DETAILS TABLE SHEET C19 FOR DIMENSIONS AND REINFORCEMENT


					DATUM AHD	SURVEYOR	DRAWN J. MILES	DATE 12/19	APPROVED (FOR COUNCIL USE ONLY)		NORTH POINT	CITY OF WOLLONGONG		PJ or TR No. TR-452		A3
					AZIMUTH MGA	FIELD BOOK			SENIOR DESIGN ENGINEER - CIVIL			ENGINEERING STANDARD DRAWINGS TYPICAL CROSSING DETAILS		SHEET OF SHEETS		
					RELATED PLANS		DESIGNED L. DEAN	DATE 12/19						DRAWING No.	SHEET No.	ISSUE
A	ISSUED FOR INFORMATION			J.M.	L.D.	12/19			L. DEAN						7000	C24
ISSUE	DESCRIPTION			DRAWN	APPR'D	DATE	SCALE AS NOTED	CHECKED L. DEAN	DATE 12/19	DATE 12/19			DESIGN & TECHNICAL SERVICES Ph. 02 42277111			

WHERE POSSIBLE REALIGN EXISTING PIT COVER TO MATCH NEW PAVING PATTERN. MAXIMUM REALIGNMENT TO BE 10°. OBTAIN APPROVAL FROM RELEVANT AUTHORITY FOR COVER REALIGNMENT

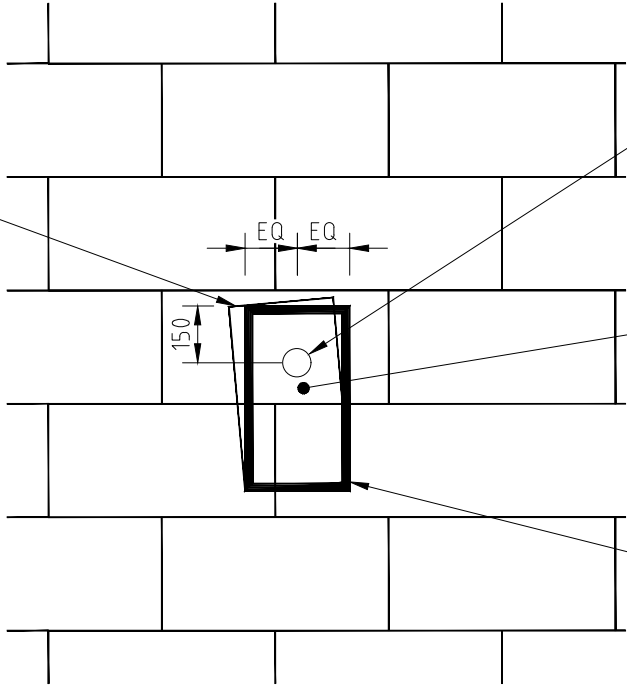

PLAN

PROVIDE A 10mm ISOLATION JOINT AROUND PERIMETER OF METAL FRAME. SEAL WITH POLYURETHANE BASED ELASTOMERIC SEALANT AS PER DETAIL 3 SHEET C19

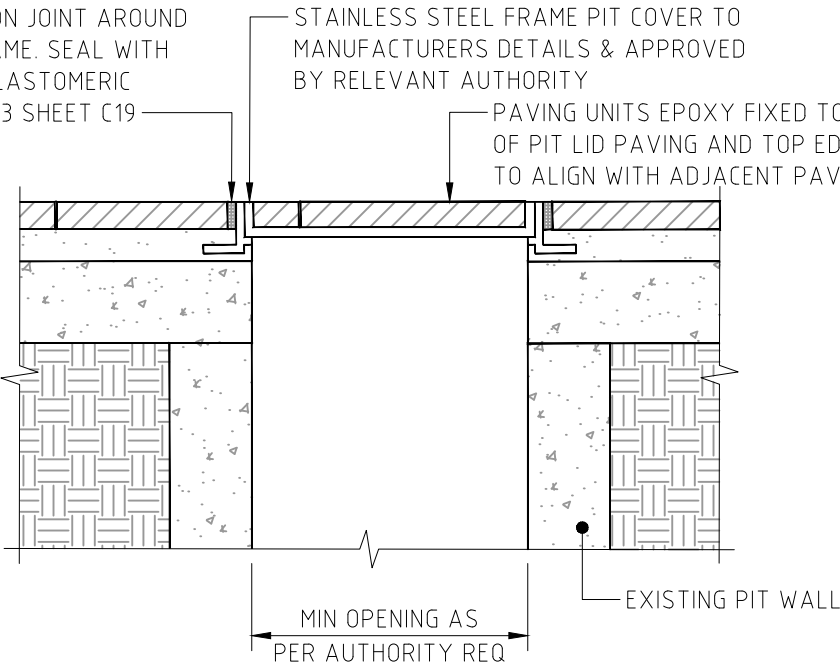

SECTION

SERVICES LIDS IN FOOTWAYS CORE, CIVIC, CITY ENTRY AND
MINOR CIVIC STREETS
SCALE: NTS

- NOTES:
1. REFER TO WCC CITY CENTRE PUBLIC DOMAIN TECHNICAL MANUAL FOR FURTHER DETAIL RELATING TO CONSTRUCTION IN THE WOLLONGONG CITY CENTRE
 2. REFER TO SLAB AND REINFORCEMENT DETAILS TABLE SHEET C19 FOR DIMENSIONS AND REINFORCEMENT
 3. REFER TO C11 FOR KERB RAMP DETAILS

					DATUM AHD	SURVEYOR	DRAWN J. MILES	DATE 12/19	APPROVED (FOR COUNCIL USE ONLY)		NORTH POINT	CITY OF WOLLONGONG		PJ or TR No.	TR-452	A3		
					AZIMUTH MGA	FIELD BOOK	DESIGNED L. DEAN	DATE 12/19	SENIOR DESIGN ENGINEER - CIVIL				ENGINEERING STANDARD DRAWINGS		SHEET	OF	SHEETS	ORIGINAL
					RELATED PLANS		CHECKED L. DEAN	DATE 12/19	L. DEAN				TYPICAL SERVICE LIDS IN FOOTWAY DETAILS		DRAWING No.	SHEET No.	ISSUE	
A	ISSUED FOR INFORMATION			J.M.	L.D.	12/19												
ISSUE	DESCRIPTION			DRAWN	APPR'D	DATE	SCALE AS NOTED						DESIGN & TECHNICAL SERVICES Ph. 02 42277111	7000	C25	A		

HEADER ON 20MM MORTAR BED.
HEADER COURSE TO RUN BEHIND KERB
AND ALONG PROPERTY BOUNDARY


HEADER COURSE DIRECT BONDED TO
REINFORCED SLAB - ALLOW 10MM FOR
BEDDING MORTAR HEADER COURSE TO
RUN BEHIND RAMP AND ALONG THE
EDGE OF THICKENED SLAB

TOOL JOINT TO
DEFINE WINGS

RAMP SURFACE TO BE
COVE FINISHED PLAIN
CONCRETE. CONSTRUCT
VEHICLE RAMP TO
AS2890.1:2004

TOOL JOINT TO
DEFINE WINGS

HEADER ON 20MM MORTAR BED.
HEADER COURSE TO RUN BEHIND KERB
AND ALONG PROPERTY BOUNDARY

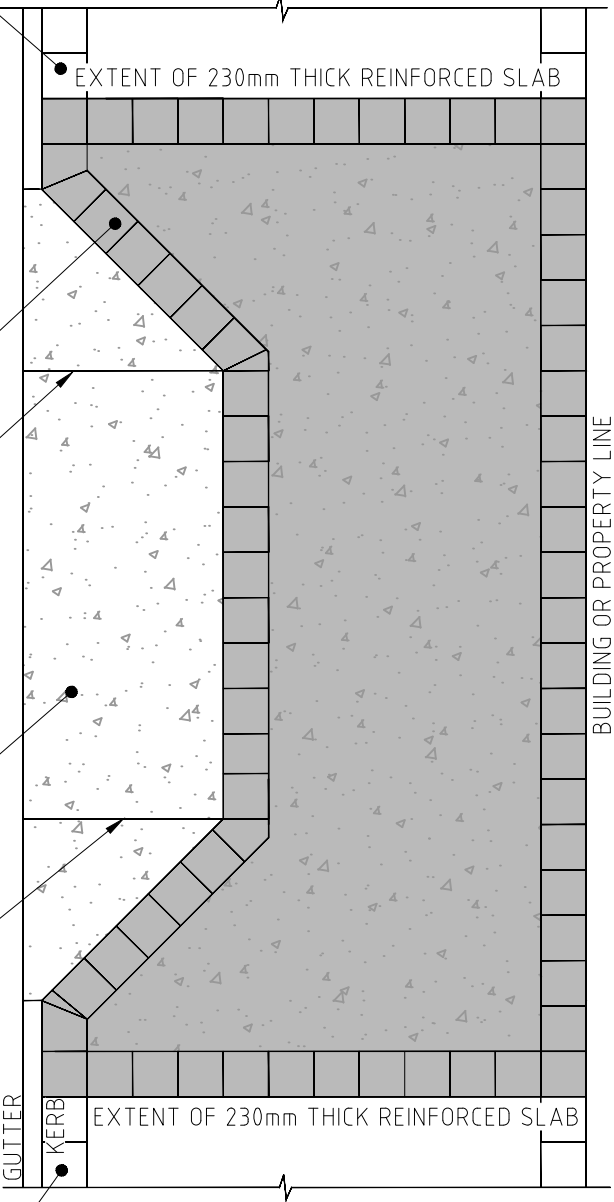

VEHICULAR CROSSING PLAN

CROSSING - WATERFRONT
SCALE: NTS

PAVEMENT:
MAIN BODY OF PAVEMENT IS TO BE QUARTZ/BLEU METAL AGGREGATE CONCRETE WITH A HONED FINISH TO WCC APPROVED METHOD (SEE BELOW). ADJACENT TO COMMERCIAL SITES AND NODAL AREAS, BODY OF PAVEMENT IS TO BE EXPOSED AGGREGATE CONCRETE MIX AS SPECIFIED BY WCC (SEE BELOW).


ON GRADED OR ELEVATED PATHS, THE MAIN BODY OF PAVEMENT IS TO BE URBANSTONE (OR APPROVED EQUAL)
300 X 300 X 60mm ALBANY GREY, SHOTBLAST FINISH.
HEADER COURSE TO BE URBANSTONE (OR APPROVED EQUAL) 300 X 300 X 60mm GOLDEN GUNMETAL MILLED FINISH. SAMPLES TO BE APPROVED BY WCC MANAGER PROJECT DELIVERY PRIOR TO CONSTRUCTION.

SEALANT:
PENETRATING SEALER 'SPIRIT PREMIUM SEAL' BY SPIRIT MARBLE AND TILE CARE PTY LTD (OR APPROVED EQUIVALENT).


STRUCTURAL DESIGN REQUIREMENTS:
SUBBASE B mm DGB20 COMPACTED TO 98% STANDARD MAXIMUM DRY DENSITY
PAVEMENT HONED CONCRETE/EXPOSED AGGREGATE AS DIRECTED BY WCC
D mm THICK N25 CONCRETE REINFORCED WITH SL82 MESH
CONCRETE MIX 1300KG ROCK/CUBIC METRE, 25% BLEU METAL 10MM, 25% BLEU METAL 20MM, 50% QUARTZ 10MM
HEADER COURSE 300 X 300 X 60mm CONCRETE UNIT PAVER ON 10MM LACTICRETE ADHESIVE BED (OR APPROVED EQUAL) WITH GROUT FILLED 3MM MAXIMUM VERTICAL GAPS, COLOUR TO MATCH PAVERS
JOINTING EXPANSION - ADJACENT TO PERPENDICULAR BANDS
CONTRACTION - SAWCUT HALFWAY BETWEEN PERPENDICULAR BANDS
ISOLATION - ABUTTING KERBS, PITS AND BUILDINGS ABELFLEX OR APPROVED EQUAL WITH SIKAFLEX OR APPROVED EQUAL TO MATCH PAVER COLOUR.
RE ENTRANT CORNERS TRIMMING - 2 X N12 TRIMMER BARS, MINIMUM 800MM LENGTH AT ALL DIAGONAL CORNERS

- NOTES:**
- 1. REFER TO WCC CITY CENTRE PUBLIC DOMAIN TECHNICAL MANUAL FOR FURTHER DETAIL RELATING TO CONSTRUCTION IN THE WOLLONGONG CITY CENTRE
 - 2. REFER TO SLAB AND REINFORCEMENT DETAILS TABLE SHEET C19 FOR DIMENSIONS AND REINFORCEMENT

					DATUM AHD	SURVEYOR	DRAWN J. MILES	DATE 12/19	APPROVED (FOR COUNCIL USE ONLY)		NORTH POINT	CITY OF WOLLONGONG		PJ or TR No.	TR-452	A3		
					AZIMUTH MGA	FIELD BOOK	DESIGNED L. DEAN	DATE 12/19	SENIOR DESIGN ENGINEER - CIVIL				ENGINEERING STANDARD DRAWINGS TYPICAL CROSSING DETAILS WATERFRONT		SHEET	OF	SHEETS	ORIGINAL
					RELATED PLANS		CHECKED L. DEAN	DATE 12/19	L. DEAN						DRAWING No.	SHEET No.	ISSUE	
A	ISSUED FOR INFORMATION			J.M.	L.D.	12/19												
ISSUE	DESCRIPTION			DRAWN	APPR'D	DATE	SCALE AS NOTED						DESIGN & TECHNICAL SERVICES Ph. 02 42277111	7000	C26	A		

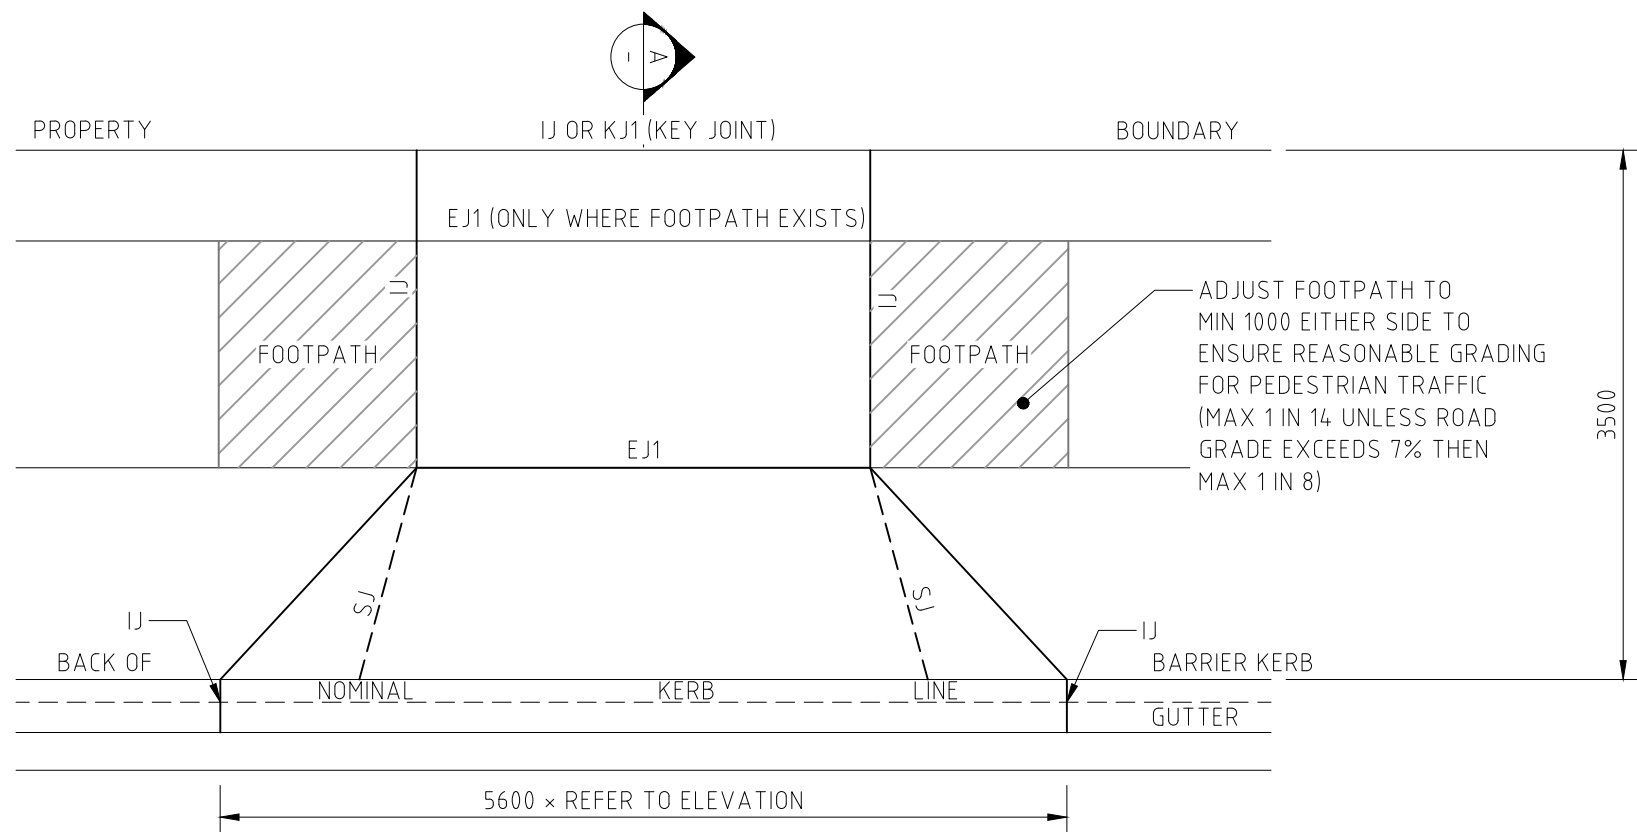

PLAN

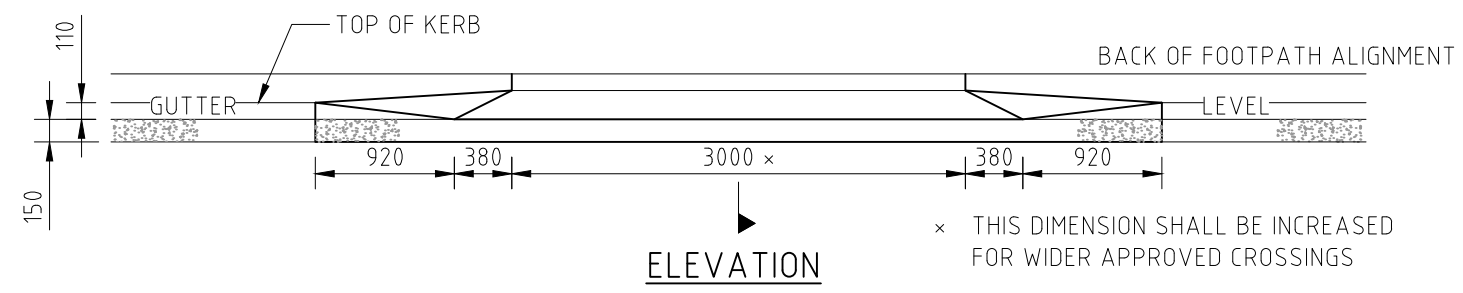


ELEVATION

NOTES:


1. FOR PUBLIC DOMAIN AREAS REFER TO PUBLIC DOMAIN TECHNICAL MANUAL FOR ADVICE REGARDING STRUCTURAL DESIGN AND WEARING SURFACE REQUIREMENTS.
2. FOR JOINT TYPES REFER TO C19 & C20
3. ALL DIMENSIONS IN MILLIMETRES UNLESS OTHERWISE SHOWN

FOR MAXIMUM GRADING FROM BACK OF FOOTPATH REFER TO C33 & C34

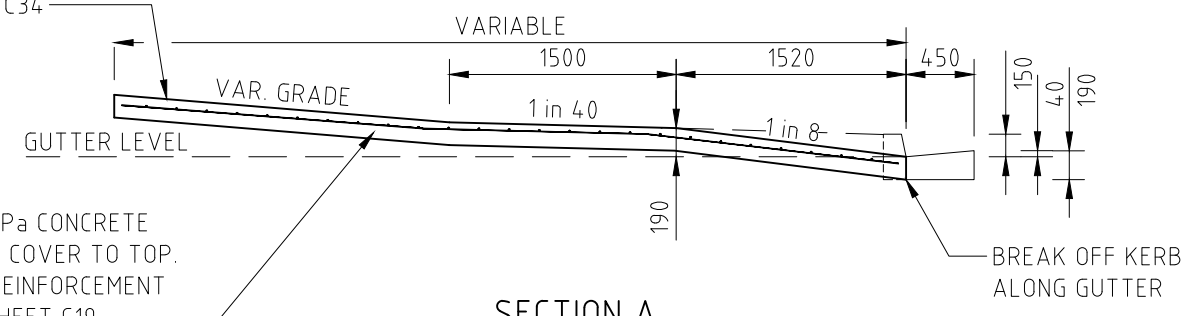

SECTION A
150mm HIGH KERB


FOR MAXIMUM GRADING FROM BACK OF FOOTPATH REFER TO C33 & C34

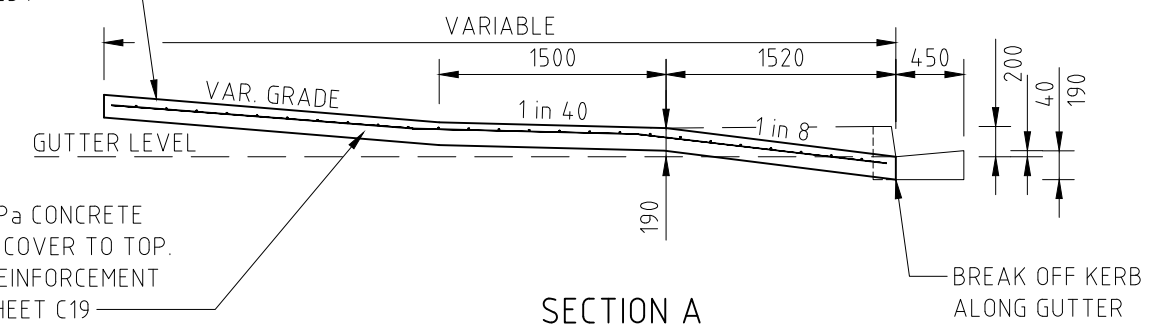



SECTION A
200mm HIGH KERB


					DATUM AHD	SURVEYOR	DRAWN J. MILES	DATE 12/19	APPROVED (FOR COUNCIL USE ONLY)		NORTH POINT	CITY OF WOLLONGONG		PJ or TR No. TR-452		A3
					AZIMUTH MGA	FIELD BOOK			SENIOR DESIGN ENGINEER - CIVIL			ENGINEERING STANDARD DRAWINGS VEHICULAR CROSSING DETAILS RESIDENTIAL TYPE - BARRIER KERB	DESIGN & TECHNICAL SERVICES Ph. 02 42277111	SHEET OF SHEETS		
					RELATED PLANS		DESIGNED L. DEAN	DATE 12/19						DRAWING No.	SHEET No.	ISSUE
A	ISSUED FOR INFORMATION	J.M.	L.D.	12/19			CHECKED L. DEAN	DATE 12/19	L. DEAN						7000	C30
ISSUE	DESCRIPTION	DRAWN	APPR'D	DATE	SCALE AS NOTED				DATE 12/19							



 

1. FOR PARALLEL DRIVEWAYS WITH A MEDIAN OR SEPARATOR, EACH DRIVEWAY WIDTH SHALL BE DETERMINED SEPARATELY AS A SINGLE LANE
2. APPLIES TO RO RANGE 15.0m TO 19.9m ONLY

  					DATUM AHD	SURVEYOR	DRAWN J. MILES	DATE 12/19	APPROVED (FOR COUNCIL USE ONLY)		NORTH POINT	CITY OF WOLLONGONG		PJ or TR No.	TR-452	A3
					AZIMUTH MGA	FIELD BOOK			SENIOR DESIGN ENGINEER - CIVIL			ENGINEERING STANDARD DRAWINGS VEHICULAR CROSSING DETAILS RESIDENTIAL TYPE - ROLL KERB & MINIMUM DRIVEWAY DIMENSIONS		SHEET	OF	ORIGINAL
							DESIGNED L. DEAN	DATE 12/19						DRAWING No.	SHEET No.	ISSUE
A	ISSUED FOR INFORMATION		J.M.	L.D.	12/19	RELATED PLANS			L. DEAN							
ISSUE	DESCRIPTION		DRAWN	APPR'D	DATE	SCALE AS NOTED	CHECKED L. DEAN	DATE 12/19	DATE 12/19				DESIGN & TECHNICAL SERVICES Ph. 02 42277111	7000	C31	A

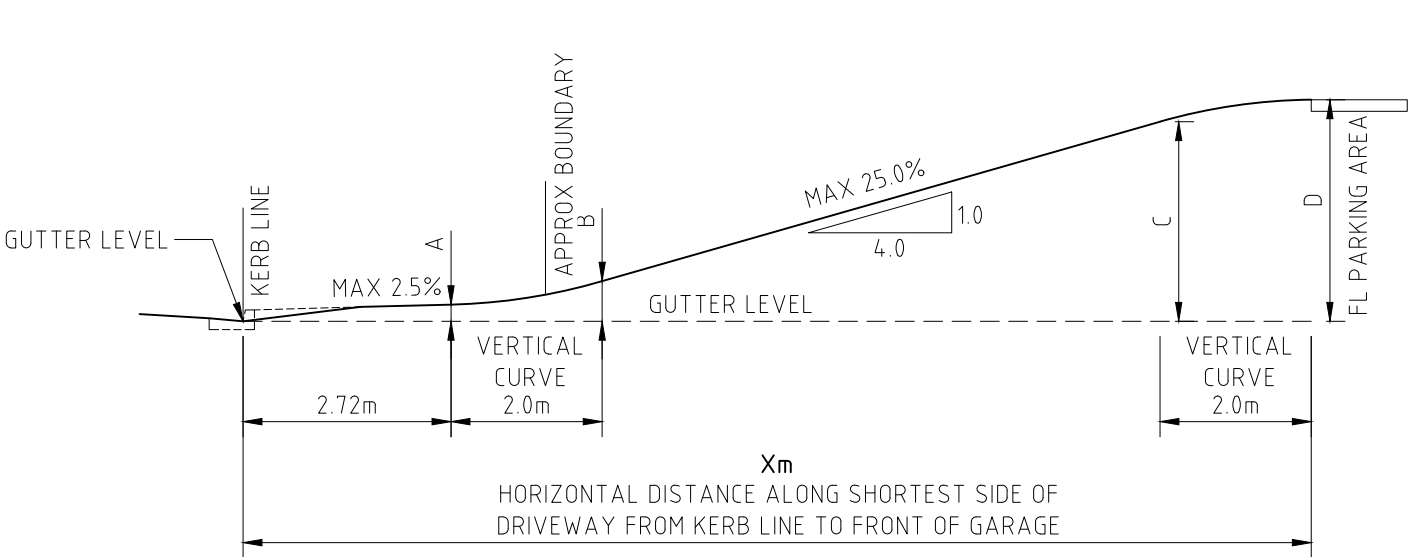

X _m	HEIGHT ABOVE GUTTER (METRES)			
	A	B	C	D
9.0	0.22	0.53	1.09	1.38
9.5	0.22	0.53	1.22	1.51
10.0	0.22	0.53	1.34	1.63
10.5	0.22	0.53	1.47	1.76
11.0	0.22	0.53	1.59	1.88
11.5	0.22	0.53	1.72	2.01
12.0	0.22	0.53	1.84	2.13
12.5	0.22	0.53	1.97	2.26
13.0	0.22	0.53	2.09	2.38
13.5	0.22	0.53	2.22	2.51
14.0	0.22	0.53	2.34	2.63
14.5	0.22	0.53	2.47	2.76
15.0	0.22	0.53	2.59	2.88
15.5	0.22	0.53	2.72	3.01
16.0	0.22	0.53	2.84	3.13
16.5	0.22	0.53	2.97	3.26
17.0	0.22	0.53	3.09	3.38
17.5	0.22	0.53	3.22	3.51
18.0	0.22	0.53	3.34	3.63
18.5	0.22	0.53	3.47	3.76
19.0	0.22	0.53	3.59	3.88
19.5	0.22	0.53	3.72	4.01


HIGH SIDE PROPERTIES

WHERE DRIVEWAYS ADJOIN ROLL KERB AND
GUTTER DEDUCT 0.02m FROM ALL HEIGHTS

FOR INTERMEDIATE DISTANCES HEIGHTS C & D CAN BE CALCULATED USING THE FOLLOWING
FORMULAE:

$C = (0.25 \times X_m) - 1.16$

$D = (0.25 \times X_m) - 0.87$

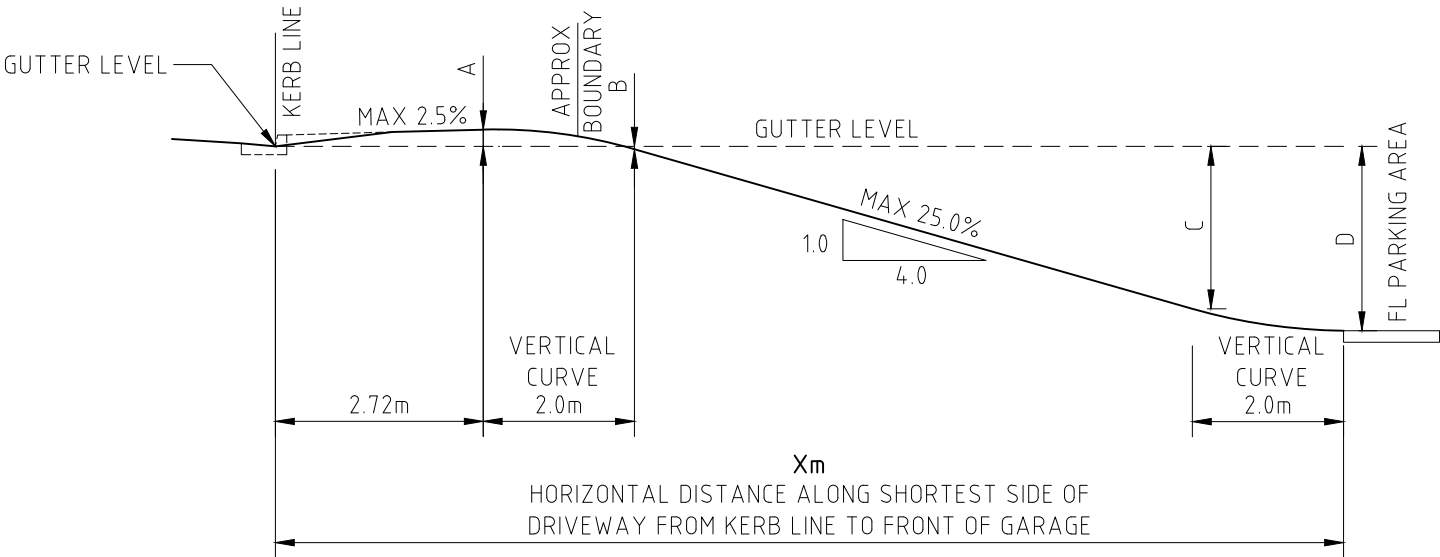

X _m	HEIGHT ABOVE GUTTER (METRES)			
	A	B	C	D
9.0	0.22	-0.04	-0.60	-0.88
9.5	0.22	-0.04	-0.73	-1.01
10.0	0.22	-0.04	-0.85	-1.13
10.5	0.22	-0.04	-0.98	-1.26
11.0	0.22	-0.04	-1.10	-1.38
11.5	0.22	-0.04	-1.23	-1.51
12.0	0.22	-0.04	-1.35	-1.63
12.5	0.22	-0.04	-1.48	-1.76
13.0	0.22	-0.04	-1.60	-1.88
13.5	0.22	-0.04	-1.73	-2.01
14.0	0.22	-0.04	-1.85	-2.13
14.5	0.22	-0.04	-1.98	-2.26
15.0	0.22	-0.04	-2.10	-2.38
15.5	0.22	-0.04	-2.23	-2.51
16.0	0.22	-0.04	-2.35	-2.63
16.5	0.22	-0.04	-2.48	-2.76
17.0	0.22	-0.04	-2.60	-2.88
17.5	0.22	-0.04	-2.73	-3.01
18.0	0.22	-0.04	-2.85	-3.13
18.5	0.22	-0.04	-2.98	-3.26
19.0	0.22	-0.04	-3.10	-3.38
19.5	0.22	-0.04	-3.23	-3.51

LOW SIDE PROPERTIES


WHERE DRIVEWAYS ADJOIN ROLL KERB AND
GUTTER DEDUCT 0.02m FROM ALL HEIGHTS

FOR INTERMEDIATE DISTANCES HEIGHTS C & D CAN BE CALCULATED USING THE FOLLOWING
FORMULAE:

$C = -(0.25 \times X_m) + 1.65$

$D = -(0.25 \times X_m) + 1.37$

					DATUM AHD	SURVEYOR	DRAWN J. MILES	DATE 12/19	APPROVED (FOR COUNCIL USE ONLY)		NORTH POINT	CITY OF WOLLONGONG	 wollongong city of innovation	PJ or TR No. TR-452		A3	
					AZIMUTH MGA	FIELD BOOK								SHEET OF SHEETS			ORIGINAL
					RELATED PLANS		DESIGNED L. DEAN	DATE 12/19	SENIOR DESIGN ENGINEER - CIVIL					ENGINEERING STANDARD DRAWINGS MAXIMUM INTERNAL GRADING DOMESTIC DWELLINGS	DRAWING No.	SHEET No.	ISSUE
A	ISSUED FOR INFORMATION			J.M.	L.D.	12/19									L. DEAN		7000
ISSUE	DESCRIPTION			DRAWN	APPR'D	DATE	SCALE AS NOTED	CHECKED L. DEAN	DATE 12/19	DATE 12/19			DESIGN & TECHNICAL SERVICES Ph. 02 42277111				

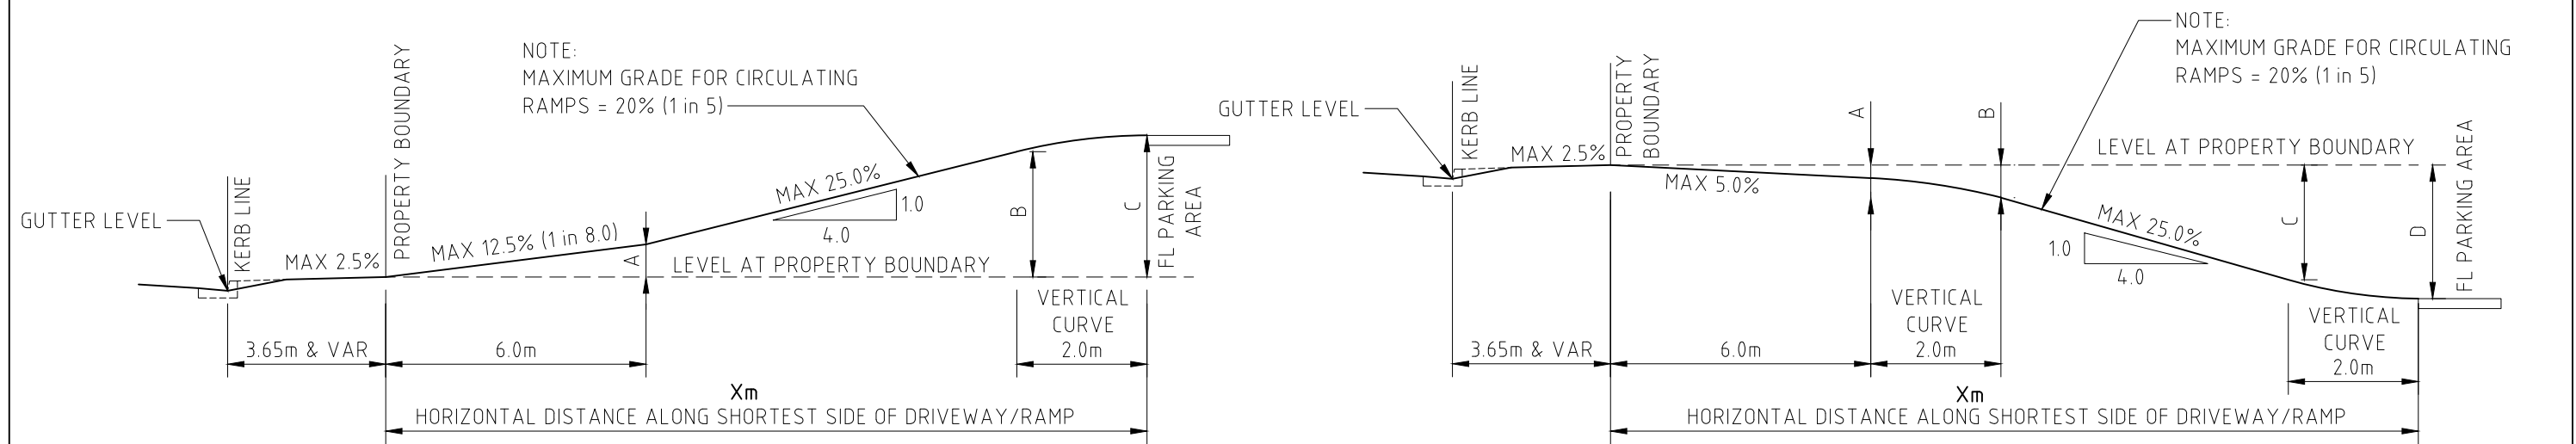

Xm	HEIGHT ABOVE PROPERTY BOUNDARY LEVEL (METRES)		
	A	B	C
3.0	0.38	-	0.38
3.5	0.44	-	0.44
4.0	0.50	-	0.50
4.5	0.56	-	0.56
5.0	0.63	-	0.63
5.5	0.69	-	0.69
6.0	0.75	-	0.75
6.5	0.75	-	0.81
7.0	0.75	-	0.88
7.5	0.75	-	0.94
8.0	0.75	0.75	1.00
8.5	0.75	0.88	1.13
9.0	0.75	1.00	1.25
9.5	0.75	1.13	1.38
10.0	0.75	1.25	1.50
10.5	0.75	1.38	1.63
11.0	0.75	1.50	1.75
11.5	0.75	1.63	1.88
12.0	0.75	1.75	2.00
12.5	0.75	1.88	2.13
13.0	0.75	2.00	2.25
13.5	0.75	2.13	2.38

Xm	HEIGHT ABOVE PROPERTY BOUNDARY LEVEL (METRES)		
	A	B	C
14.0	0.75	2.25	2.50
14.5	0.75	2.38	2.63
15.0	0.75	2.50	2.75
15.5	0.75	2.63	2.88
16.0	0.75	2.75	3.00
16.5	0.75	2.88	3.13
17.0	0.75	3.00	3.25
17.5	0.75	3.13	3.38
18.0	0.75	3.25	3.50
18.5	0.75	3.38	3.63
19.0	0.75	3.50	3.75
19.5	0.75	3.63	3.88
20.0	0.75	3.75	4.00
20.5	0.75	3.88	4.13
21.0	0.75	4.00	4.25
21.5	0.75	4.13	4.38
22.0	0.75	4.25	4.50
22.5	0.75	4.38	4.63
23.0	0.75	4.50	4.75
23.5	0.75	4.63	4.88
24.0	0.75	4.75	5.00
24.5	0.75	4.88	5.13

HIGH SIDE PROPERTIES

FOR INTERMEDIATE DISTANCES OF Xm > 8.0m HEIGHTS B & C CAN BE CALCULATED USING THE FOLLOWING FORMULAE:

$$B = (0.25 \times Xm) - 1.25$$

$$C = (0.25 \times Xm) - 1.0$$

Xm	HEIGHT ABOVE PROPERTY BOUNDARY LEVEL (METRES)			
	A	B	C	D
3.0	-0.15	-	-	-0.15
3.5	-0.18	-	-	-0.18
4.0	-0.20	-	-	-0.20
4.5	-0.23	-	-	-0.23
5.0	-0.25	-	-	-0.25
5.5	-0.28	-	-	-0.28
6.0	-0.30	-	-	-0.30
6.5	-0.30	-	-	-0.33
7.0	-0.30	-	-	-0.38
7.5	-0.30	-	-	-0.43
8.0	-0.30	-	-	-0.55
8.5	-0.30	-	-0.35	-0.60
9.0	-0.30	-0.41	-0.41	-0.66
9.5	-0.30	-0.48	-0.48	-0.73
10.0	-0.30	-0.60	-0.60	-0.85
10.5	-0.30	-0.60	-0.73	-0.97
11.0	-0.30	-0.60	-0.85	-1.10
11.5	-0.30	-0.60	-0.97	-1.22
12.0	-0.30	-0.60	-1.10	-1.35
12.5	-0.30	-0.60	-1.22	-1.47
13.0	-0.30	-0.60	-1.35	-1.60
13.5	-0.30	-0.60	-1.47	-1.72



Xm	HEIGHT ABOVE PROPERTY BOUNDARY LEVEL (METRES)			
	A	B	C	D
14.0	-0.30	-0.60	-1.60	-1.85
14.5	-0.30	-0.60	-1.72	-1.97
15.0	-0.30	-0.60	-1.85	-2.10
15.5	-0.30	-0.60	-1.97	-2.22
16.0	-0.30	-0.60	-2.10	-2.35
16.5	-0.30	-0.60	-2.22	-2.47
17.0	-0.30	-0.60	-2.35	-2.60
17.5	-0.30	-0.60	-2.47	-2.72
18.0	-0.30	-0.60	-2.60	-2.85
18.5	-0.30	-0.60	-2.72	-2.97
19.0	-0.30	-0.60	-2.85	-3.10
19.5	-0.30	-0.60	-2.97	-3.22
20.0	-0.30	-0.60	-3.10	-3.35
20.5	-0.30	-0.60	-3.22	-3.47
21.0	-0.30	-0.60	-3.35	-3.60
21.5	-0.30	-0.60	-3.47	-3.72
22.0	-0.30	-0.60	-3.60	-3.85
22.5	-0.30	-0.60	-3.72	-3.97
23.0	-0.30	-0.60	-3.85	-4.10
23.5	-0.30	-0.60	-3.97	-4.22
24.0	-0.30	-0.60	-4.10	-4.35
24.5	-0.30	-0.60	-4.22	-4.47

LOW SIDE PROPERTIES

FOR INTERMEDIATE DISTANCES OF Xm > 10.0m HEIGHTS C & D CAN BE CALCULATED USING THE FOLLOWING FORMULAE:

$$C = -(0.25 \times Xm) + 1.9$$

$$D = (0.25 \times Xm) + 1.65$$

  					DATUM AHD	SURVEYOR	DRAWN J. MILES	DATE 12/19	APPROVED (FOR COUNCIL USE ONLY)		NORTH POINT	CITY OF WOLLONGONG		PJ or TR No. TR-452		A3
					AZIMUTH MGA	FIELD BOOK			SENIOR DESIGN ENGINEER - CIVIL			ENGINEERING STANDARD DRAWINGS		SHEET OF SHEETS	ORIGINAL	
					RELATED PLANS		DESIGNED L. DEAN	DATE 12/19					MAXIMUM INTERNAL GRADING	DRAWING No.	SHEET No.	ISSUE
A	ISSUED FOR INFORMATION	J.M.	L.D.	12/19			CHECKED L. DEAN	DATE 12/19	L. DEAN				UNITS AND COMMERCIAL DEVELOPMENTS	DESIGN & TECHNICAL SERVICES Ph. 02 42277111	7000	C34
ISSUE	DESCRIPTION	DRAWN	APPR'D	DATE	SCALE AS NOTED				DATE 12/19							




NOTES:


1. PRIOR TO THE COMMENCEMENT OF ANY WORK ON SITE, EXISTING TREES TO BE RETAINED ARE TO BE PROTECTED FROM DAMAGE BY FENCING AS PER DETAIL PROVIDED. FENCING SHALL BE MAINTAINED IN GOOD AND EFFECTIVE ORDER UNTIL THE WORK IS COMPLETED. REFER PLAN THIS SHEET FOR LOCATION OF TREE PROTECTION FENCING.
2. FENCING TO ALIGN WITH OUTER EXTENT OF TREES BRANCHES (DRIP LINE). ANY VARIATION TO HAVE APPROVAL OF SUPERVISING AQF5 ARBORIST OR LANDSCAPE ARCHITECT.
3. ALL CARE TO BE TAKEN TO ENSURE TREES HEALTH IS PROTECTED INCLUDING NOT RESTRICTED TO:
 - a. NO STORAGE OF MATERIALS WITHIN TREE PROTECTION ZONE (TPZ); NO OIL, TAR, BITUMEN, CEMENT, PAINT, OR OTHER MATERIALS BE ALLOWED TO CONTAMINATE TREE PROTECTION ZONE; NO MIXING OF CONCRETE, MORTAR OR WASHING PAINTING EQUIPMENT TO OCCUR WITHIN TPZ OR AREA DRAINING TOWARDS TPZ.
 - b. NO LEVEL CHANGES WITHIN TREE PROTECTION ZONE
 - c. NO LIGHTING OF FIRES BENEATH OR IN PROXIMITY TO TREE CANOPY
 - d. NO ATTACHMENTS OF ROPES, GUYS, CABLES OR NOTICE BOARDS TO TREE
 - e. PROVISION OF 75mm DEPTH WEED FREE, RECYCLED HARDWOOD CHIP/LEAF LITTER MULCH FROM AN APPROVED SOURCE

NOTE: FINAL EXTENT OF
TPZ TO BE DETERMINED BY
AN AQF LEVEL 5
ARBORIST FOR EVERY SITE

NO EXCAVATION IS TO OCCUR WITHIN THE TREE PROTECTION ZONE. STOP WORK AND CONTACT AN AQF LEVEL 5 ARBORIST BEFORE PROCEEDING ANY FURTHER.

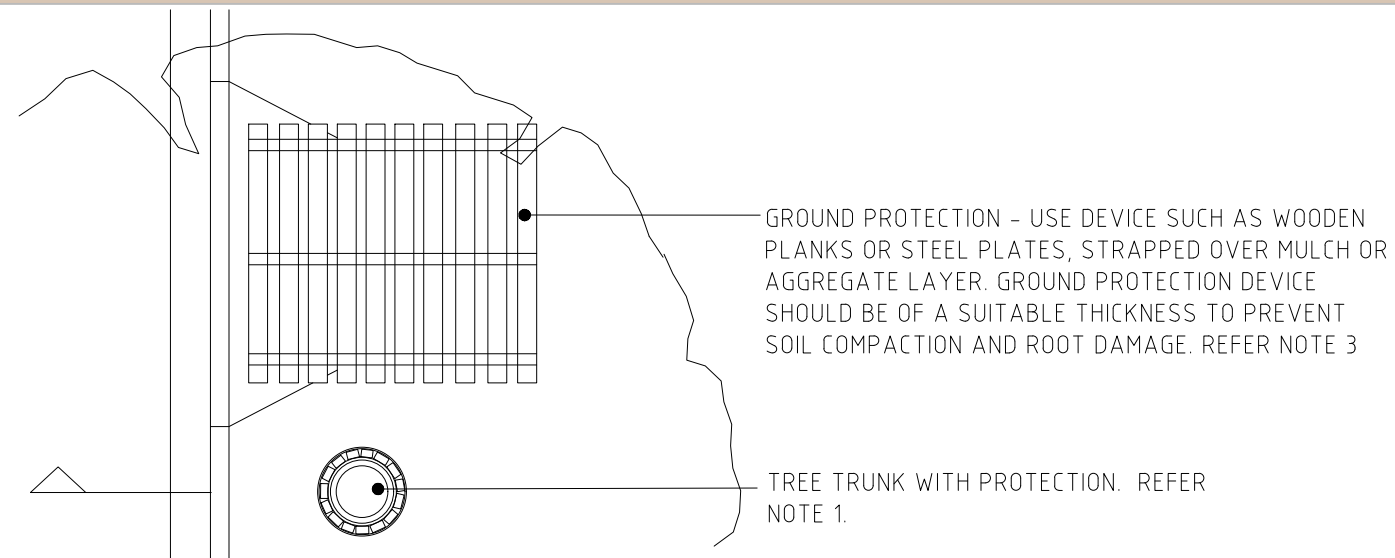

PLAN

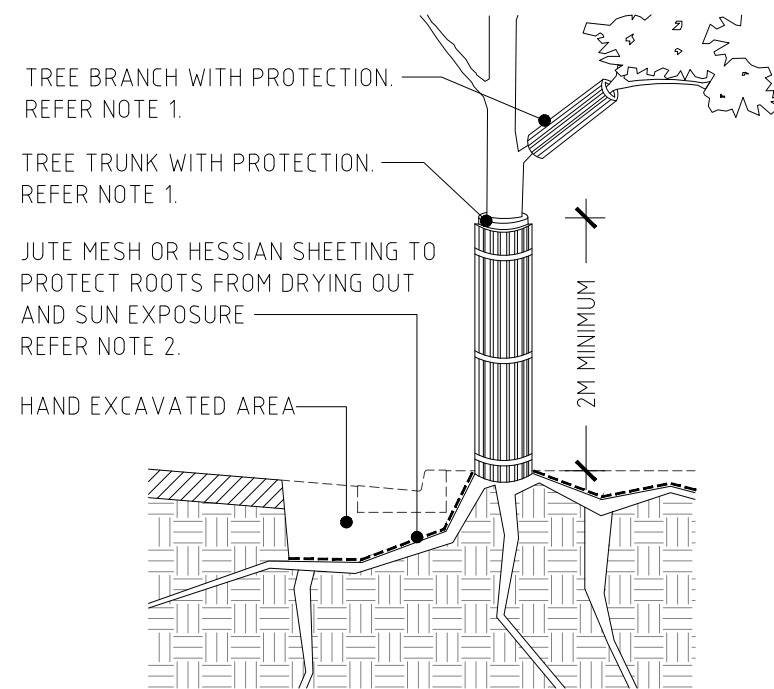

SECTION

NOTE 1.

TRUNK AND BRANCH PROTECTION - USE BOARDS AND PADDING TO PREVENT DAMAGE TO BARK. BOARDS ARE TO BE STRAPPED, NOT SCREWED OR NAILED TO THE TRUNK OR BRANCH. TRUNK PROTECTION IS TO EXTEND MINIMUM 2M. BRANCH PROTECTION TO ALL LOW HANGING BRANCHES THAT COULD BE DAMAGED DURING CONSTRUCTION.

NOTE 2.

ALL EXPOSED ROOTS AND ROOT MASS MUST BE COVERED AND KEPT MOIST IMMEDIATELY TO REDUCE DRYING (AND PROTECT THEM FROM DIRECT SUNLIGHT EXPOSURE), BY USING MATERIALS SUCH AS JUTE MESH OR HESSIAN SHEETING AS PER as 4970-2009 (INCORPORATING AMMENDMENT No. 1) PROTECTION OF TREES ON DEVELOPMENT SITES, PAGE 18 SECTION 4.5.4, ROOT PROTECTION DURING WORKS WITHIN THE TPZ. PARAGRAPH 5.


NOTE 3.

EXPOSED ROOTS MUST NOT BE TRAVERSED OVER BY MECHANISED HEAVY EQUIPMENT. CONSULTATION BETWEEN CONSTRUCTION LEADING HAND/COORDINATOR AND LEVEL 5 ARBORIST TO PROVIDE ADVICE OF REQUIRED ROOT PROTECTION MEASURES TO BE IMPLEMENTED WHERE THERE IS A REQUIREMENT TO USE MECHANISED HEAVY EQUIPMENT WITHIN THE TPZ.


DETAIL B

TREE PROTECTION - TYPICAL TREE TRUNK, BRANCH AND ROOT DETAIL


					DATUM AHD	SURVEYOR	DRAWN N. DAVIS-RAISS	DATE 12/19	APPROVED (FOR COUNCIL USE ONLY)		NORTH POINT	CITY OF WOLLONGONG		PJ or TR No. TR-452		A3			
					AZIMUTH MGA	FIELD BOOK	DESIGNED N. DAVIS-RAISS	DATE 12/19						SENIOR LANDSCAPE ARCHITECT	TREES ON DEVELOPMENT SITES TREE PROTECTION DETAILS (SUBJECT TO SITE SPECIFIC ADVICE)		SHEET OF SHEETS		ORIGINAL
					RELATED PLANS												DRAWING No.		SHEET No.
A	ISSUED FOR INFORMATION		N.D.R	A.G	12/19				A. GOLDIE					7000 LD01		A			
ISSUE	DESCRIPTION		DRAWN	APPR'D	DATE	SCALE AS NOTED	CHECKED A. GOLDIE	DATE 12/19	DATE 12/19					DESIGN & TECHNICAL SERVICES Ph. 02 42277111					

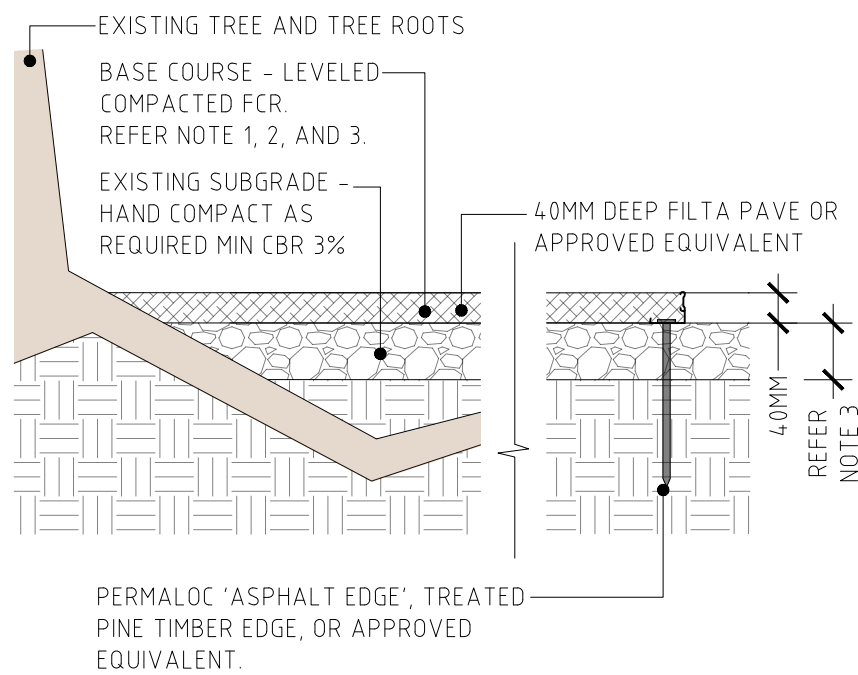

DETAIL A
FILTER PAVE FOOTPATH UNDER EXISTING TREES

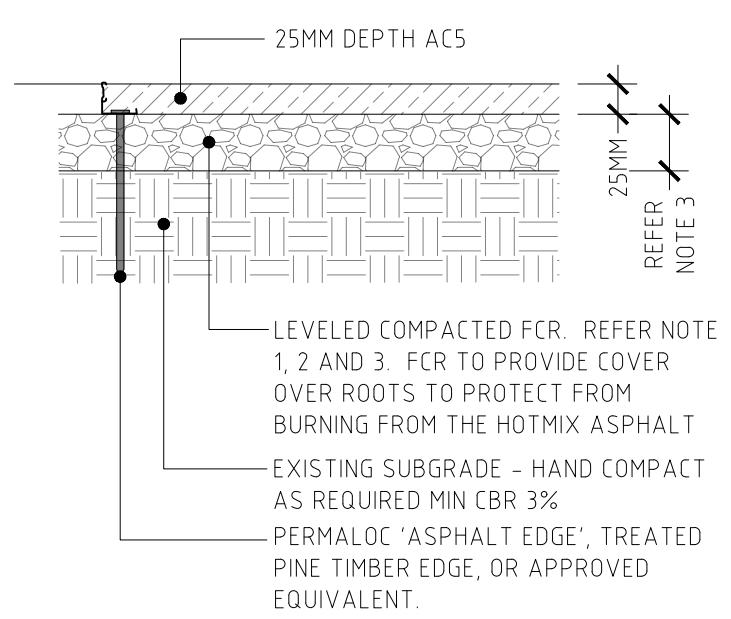

DETAIL B
ASPHALT FOOTPATH SURFACE
UNDER EXISTING TREES

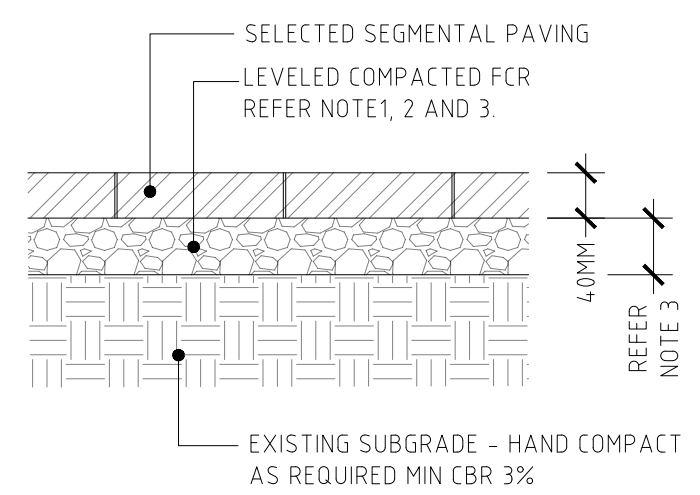


DETAIL C
SEGMENTAL PAVING FOOTPATH
UNDER EXISTING TREES

NOTE 1.
REMOVE EXISTING LEAF LITTER, TURF AND OTHER ORGANIC MATTER FROM UNDER TREES. EXCAVATE BY HAND AROUND TREE AND TREE ROOTS TO REQUIRED LEVELS, AS PER NOTE 2.


NOTE 2.
DEPTH TO BE DETERMINED ON SITE IN CONSULTATION WITH AN AQF5 ARBORIST AND DESIGNER. DEPTH MAY BE REDUCED OR OMITTED ALTOGETHER WHERE EXCAVATION WOULD RESULT IN ADVERSE IMPACT TO THE TREE ROOTS.

NOTE 3.
OPTION TO USE EXISTING BASE COURSE: CUT EXISTING BASE COURSE TO REQUIRED LEVELS. EXAMINE CAREFULLY AND COMPACT BASE COURSE (NOTE SERVICES). IF INSUFFICIENT STRENGTH REMOVE SOFT SPOTS AND PROVIDE COMPACTED FINE CRUSHED ROCK.


GENERAL NOTE
DETAILS ARE FOR NON TRAFFICABLE FOOTPATHS ONLY

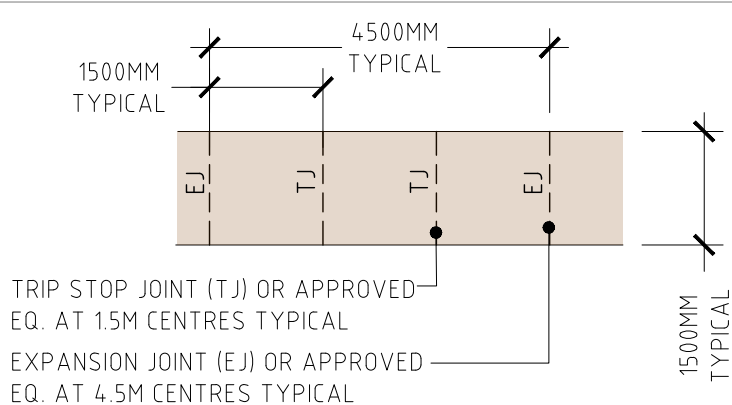


PLAN

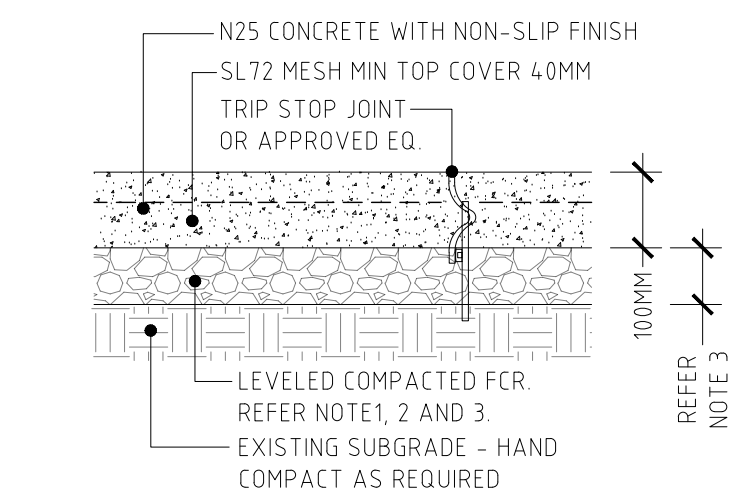

DETAIL SECTION

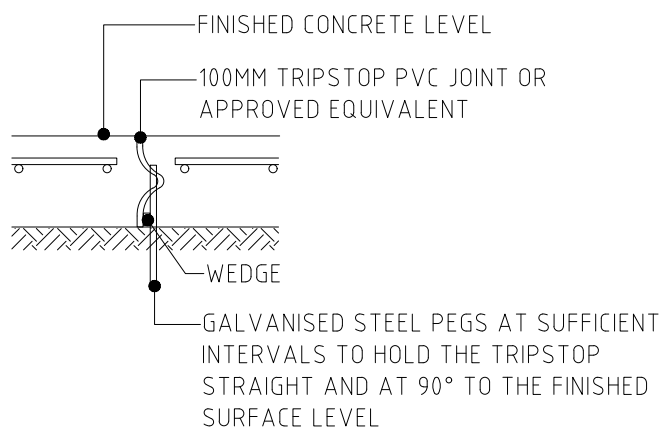

TRIP STOP JOINT TYPICAL DETAIL (TJ)

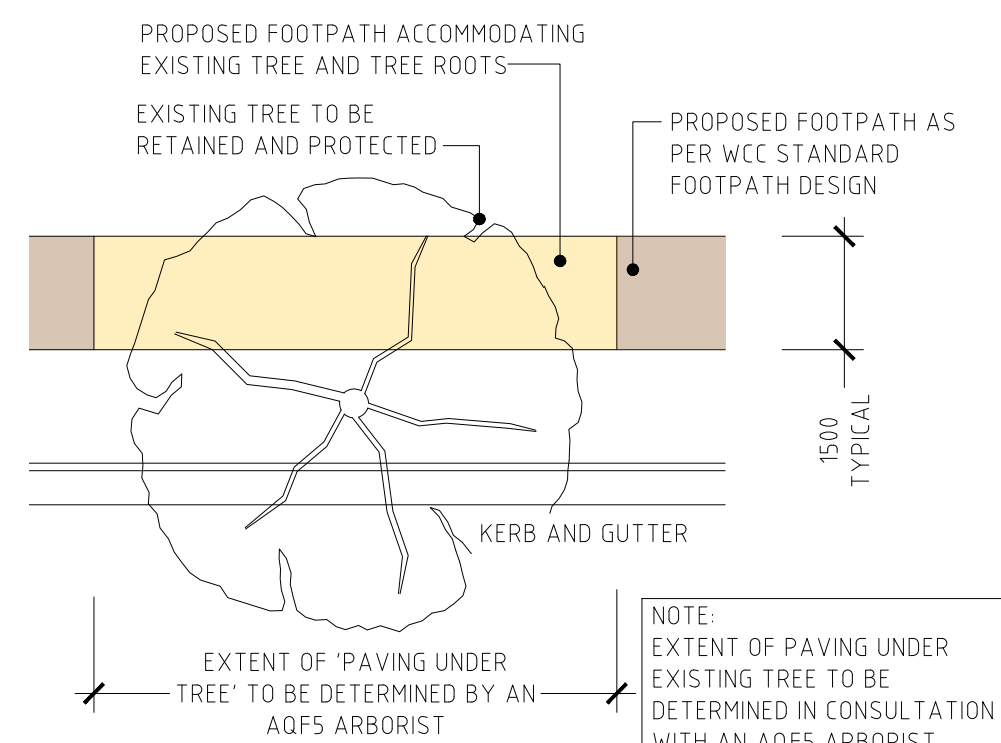

CONCEPT PLAN

DISCLAIMER
DESIGN AND TECHNICAL SERVICES (DTS) ARE PROVIDING TECHNICAL ASSISTANCE ONLY AND NOT PROJECT MANAGEMENT SERVICES. THE CLIENT ACCEPTS RESPONSIBILITY FOR PROJECT AND DESIGN MANAGEMENT. THE CLIENT MUST ENSURE THAT THE PROJECT AND PROJECT RISK WILL BE MANAGED THROUGH WOLLONGONG COUNCIL'S PROJECT MANAGEMENT FRAMEWORK. THE CLIENT ACKNOWLEDGES THAT THE INFORMATION PROVIDED BY DTS WILL ONLY ADDRESS THE SPECIFIC TECHNICAL ISSUES AND/OR PRELIMINARY INFORMATION REQUESTED. THIS INFORMATION IS NOT CONSIDERED SUFFICIENT TO ADDRESS ALL THE REQUIREMENTS AND APPROVALS OUTLINED IN PROJECT DELIVERY'S QUALITY MANAGEMENT SYSTEM (QMS).

NOTE !
LOCATION OF SERVICES TO BE CONFIRMED PRIOR TO COMMENCEMENT OF CONSTRUCTION CONTACT "DIAL BEFORE YOU DIG" Phone 1100



				DATUM AHD	SURVEYOR	DRAWN N. DAVIS-RAISS	DATE 12/19	APPROVED (FOR COUNCIL USE ONLY) SENIOR LANDSCAPE ARCHITECT A. GOLDIE DATE 12/19	NORTH POINT	CITY OF WOLLONGONG		PJ or TR No.	TR-452	A3
				AZIMUTH MGA	FIELD BOOK	DESIGNED N. DAVIS-RAISS	DATE 12/19					SHEET DRAWING No.	OF SHEETS	
				RELATED PLANS		CHECKED A. GOLDIE	DATE 12/19					SHEET No.	ISSUE	
A	ISSUED FOR INFORMATION	N.D.R.	A.G.	12/19	SCALE AS NOTED					TREES ON DEVELOPMENT SITES TREE PROTECTION DETAILS (SUBJECT TO SITE SPECIFIC ADVICE)		7000	LD02	A
ISSUE	DESCRIPTION	DRAWN	APPR'D	DATE								DESIGN & TECHNICAL SERVICES Ph. 02 42277111		